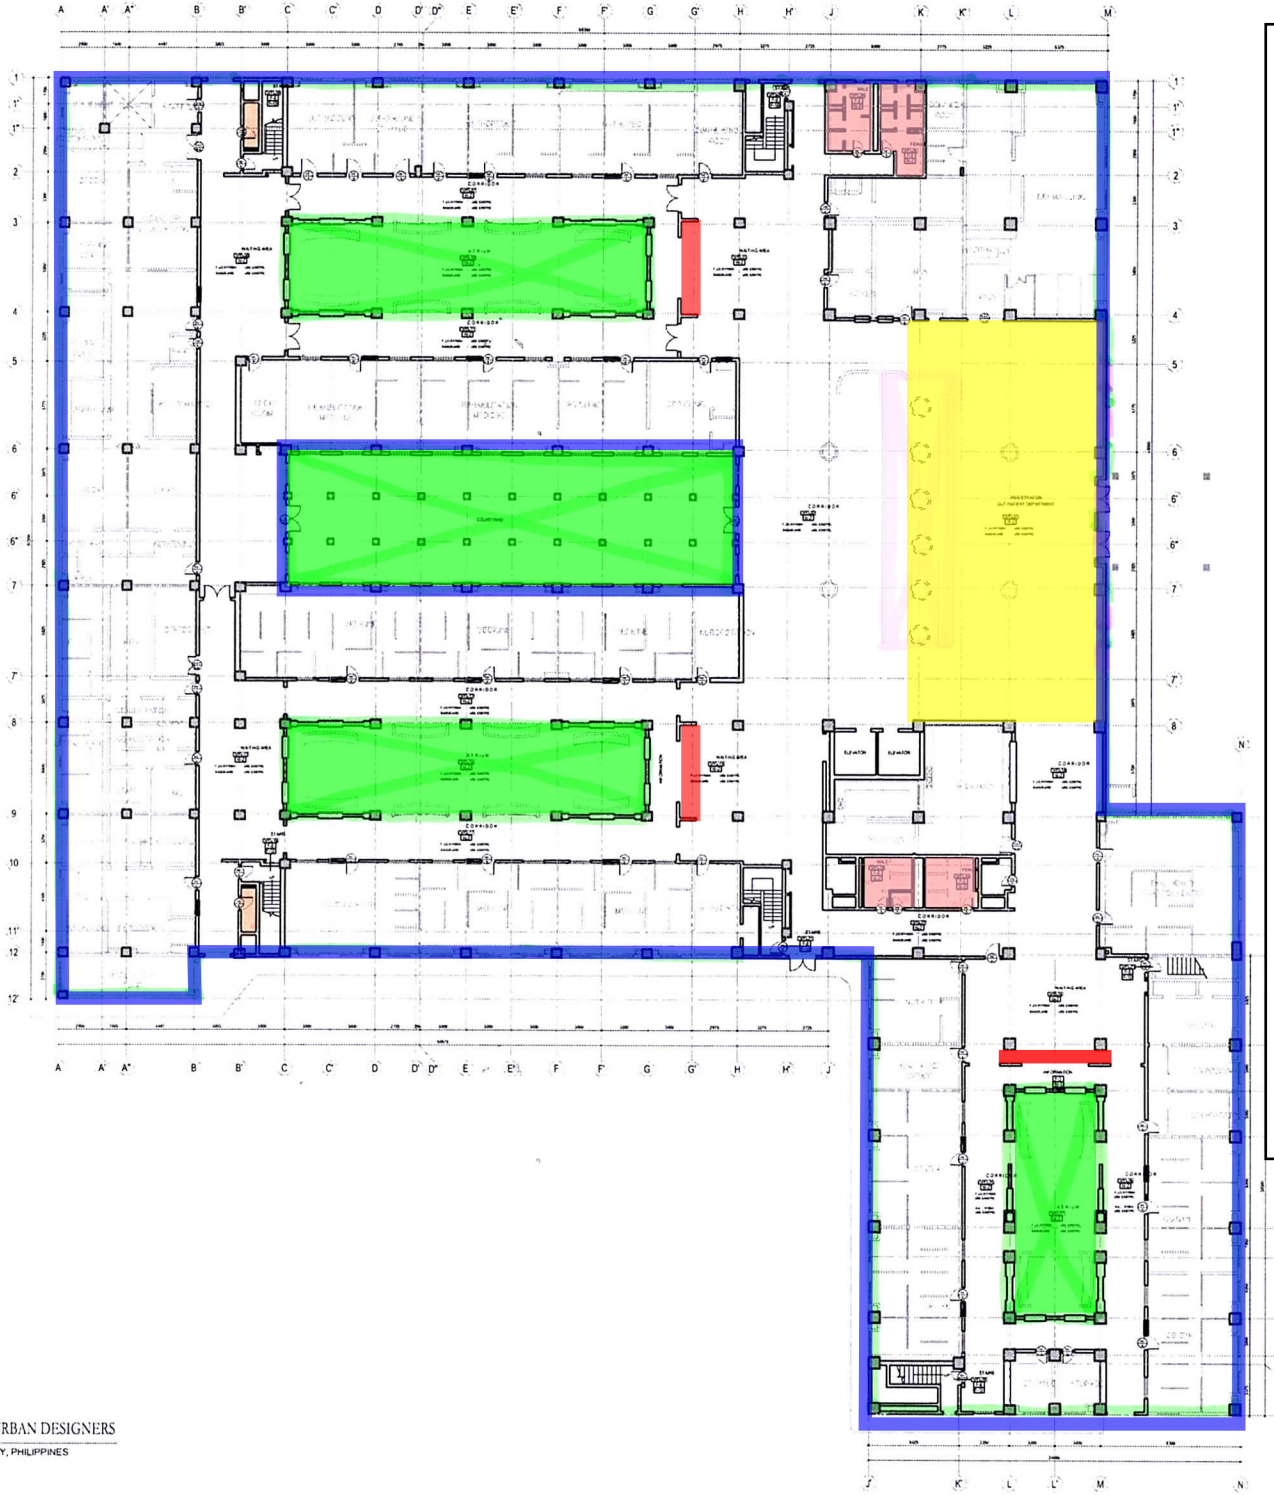

LEGEND:

- REHABILITATION OF ALL TOILETS
- REPLACEMENT OF ALL SKYLIGHTS ON ATRIUM AND COURTYARD TO INCLUDE PROVISION OF STORMPROOF ALUMINUM LOUVERS
- BUILDING WATERTIGHTNESS TO INCLUDE EXTERIOR PAINT, ROOF PAINT, WATERPROOFING AND RE-SEALANT OF ALL WINDOWS
- RENOVATION OF ENTRANCE LOBBY INTERIOR FINISHES TO INCLUDE NEW RECEPTION COUNTER, PROVISION OF STORMPROOF ALUMINUM LOUVERS AND REPLACEMENT OF ENTRANCE DOORS
- REPLACEMENT OF ALL INFORMATION COUNTERS AT WAITING AREAS

Archion

ARCHITECTS INTERIOR DESIGNERS PLANNERS URBAN DESIGNERS

G/F PIECO BUILDING, 2242 DON CHINO ROCES AVENUE, MAKATI CITY, PHILIPPINES
Tel: (00 63 2) 817-1115, (632) 817-1116
Fax: (00 63 2) 817-0792
Email: archion@archionarchitects.com

22 AUGUST 2018

PHILIPPINE GENERAL HOSPITAL

OPD BUILDING GROUND FLOOR PLAN

1:500MTS

TAFT AVENUE, MANILA, PHILIPPINES

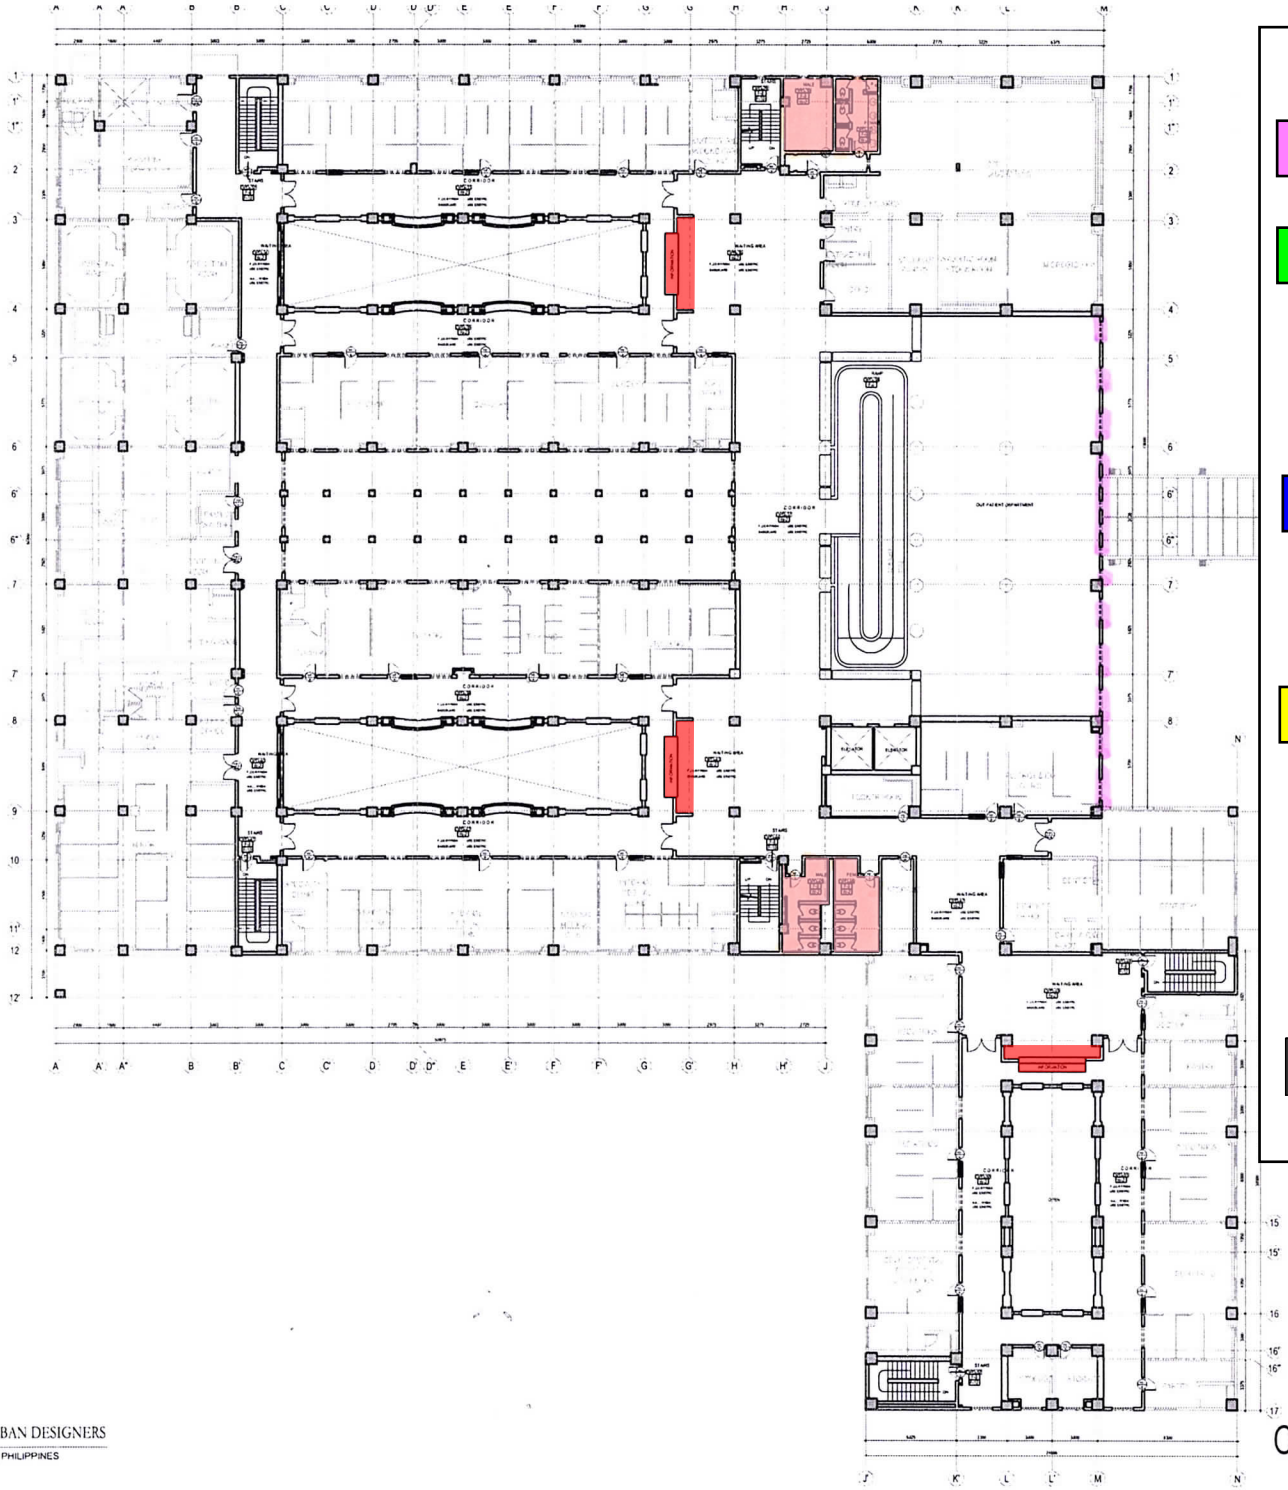

LEGEND:

- REHABILITATION OF ALL TOILETS
- REPLACEMENT OF ALL SKYLIGHTS ON ATRIUM AND COURTYARD TO INCLUDE PROVISION OF STORMPROOF ALUMINUM LOUVERS
- BUILDING WATERTIGHTNESS TO INCLUDE EXTERIOR PAINT, ROOF PAINT, WATERPROOFING AND RE-SEALANT OF ALL WINDOWS
- RENOVATION OF ENTRANCE LOBBY INTERIOR FINISHES TO INCLUDE NEW RECEPTION COUNTER, PROVISION OF STORMPROOF ALUMINUM LOUVERS AND REPLACEMENT OF ENTRANCE DOORS
- REPLACEMENT OF ALL INFORMATION COUNTERS AT WAITING AREAS

Archion

ARCHITECTS INTERIOR DESIGNERS PLANNERS URBAN DESIGNERS

G/F PIECO BUILDING, 2242 DON CHINO ROCES AVENUE, MAKATI CITY, PHILIPPINES
Tel: (00 63 2) 817-1115, (632) 817-1118
Fax: (00 63 2) 817-0792
Email: archion@archionarchitects.com

22 AUGUST 2018

PHILIPPINE GENERAL HOSPITAL

OPD BUILDING SECOND FLOOR PLAN

1:500MTS

TAFT AVENUE, MANILA, PHILIPPINES

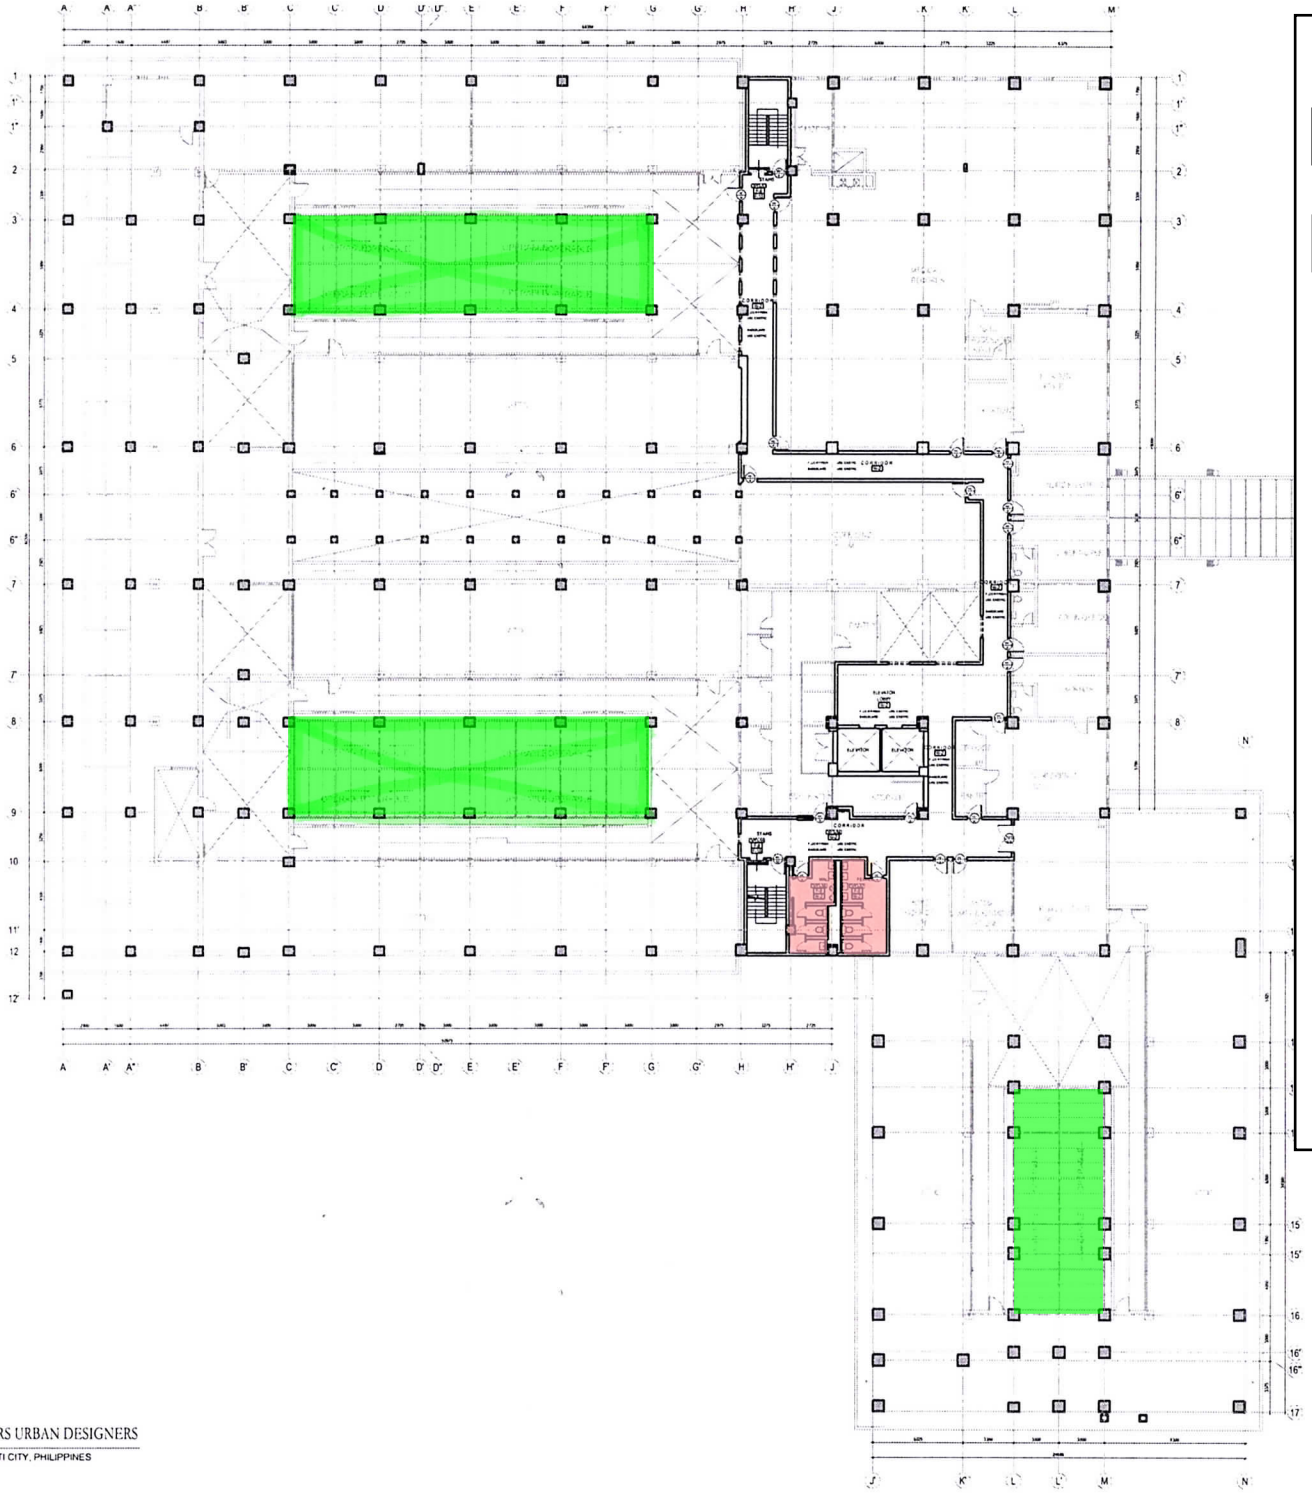

LEGEND:

- REHABILITATION OF ALL TOILETS
- REPLACEMENT OF ALL SKYLIGHTS ON ATRIUM AND COURTYARD TO INCLUDE PROVISION OF STORMPROOF ALUMINUM LOUVERS
- BUILDING WATERTIGHTNESS TO INCLUDE EXTERIOR PAINT, ROOF PAINT, WATERPROOFING AND RE-SEALANT OF ALL WINDOWS
- RENOVATION OF ENTRANCE LOBBY INTERIOR FINISHES TO INCLUDE NEW RECEPTION COUNTER, PROVISION OF STORMPROOF ALUMINUM LOUVERS AND REPLACEMENT OF ENTRANCE DOORS
- REPLACEMENT OF ALL INFORMATION COUNTERS AT WAITING AREAS

Archion

ARCHITECTS INTERIOR DESIGNERS PLANNERS URBAN DESIGNERS

G/F PIECO BUILDING, 2242 DON CHINO ROCES AVENUE, MAKATI CITY, PHILIPPINES
Tel: (00 63 2) 817-1115, (632) 817-1116
Fax: (00 63 2) 817-0792
Email: archion@archionarchitects.com

22 AUGUST 2018

PHILIPPINE GENERAL HOSPITAL

OPD BUILDING THIRD FLOOR PLAN

1:500MTS

TAFT AVENUE, MANILA, PHILIPPINES