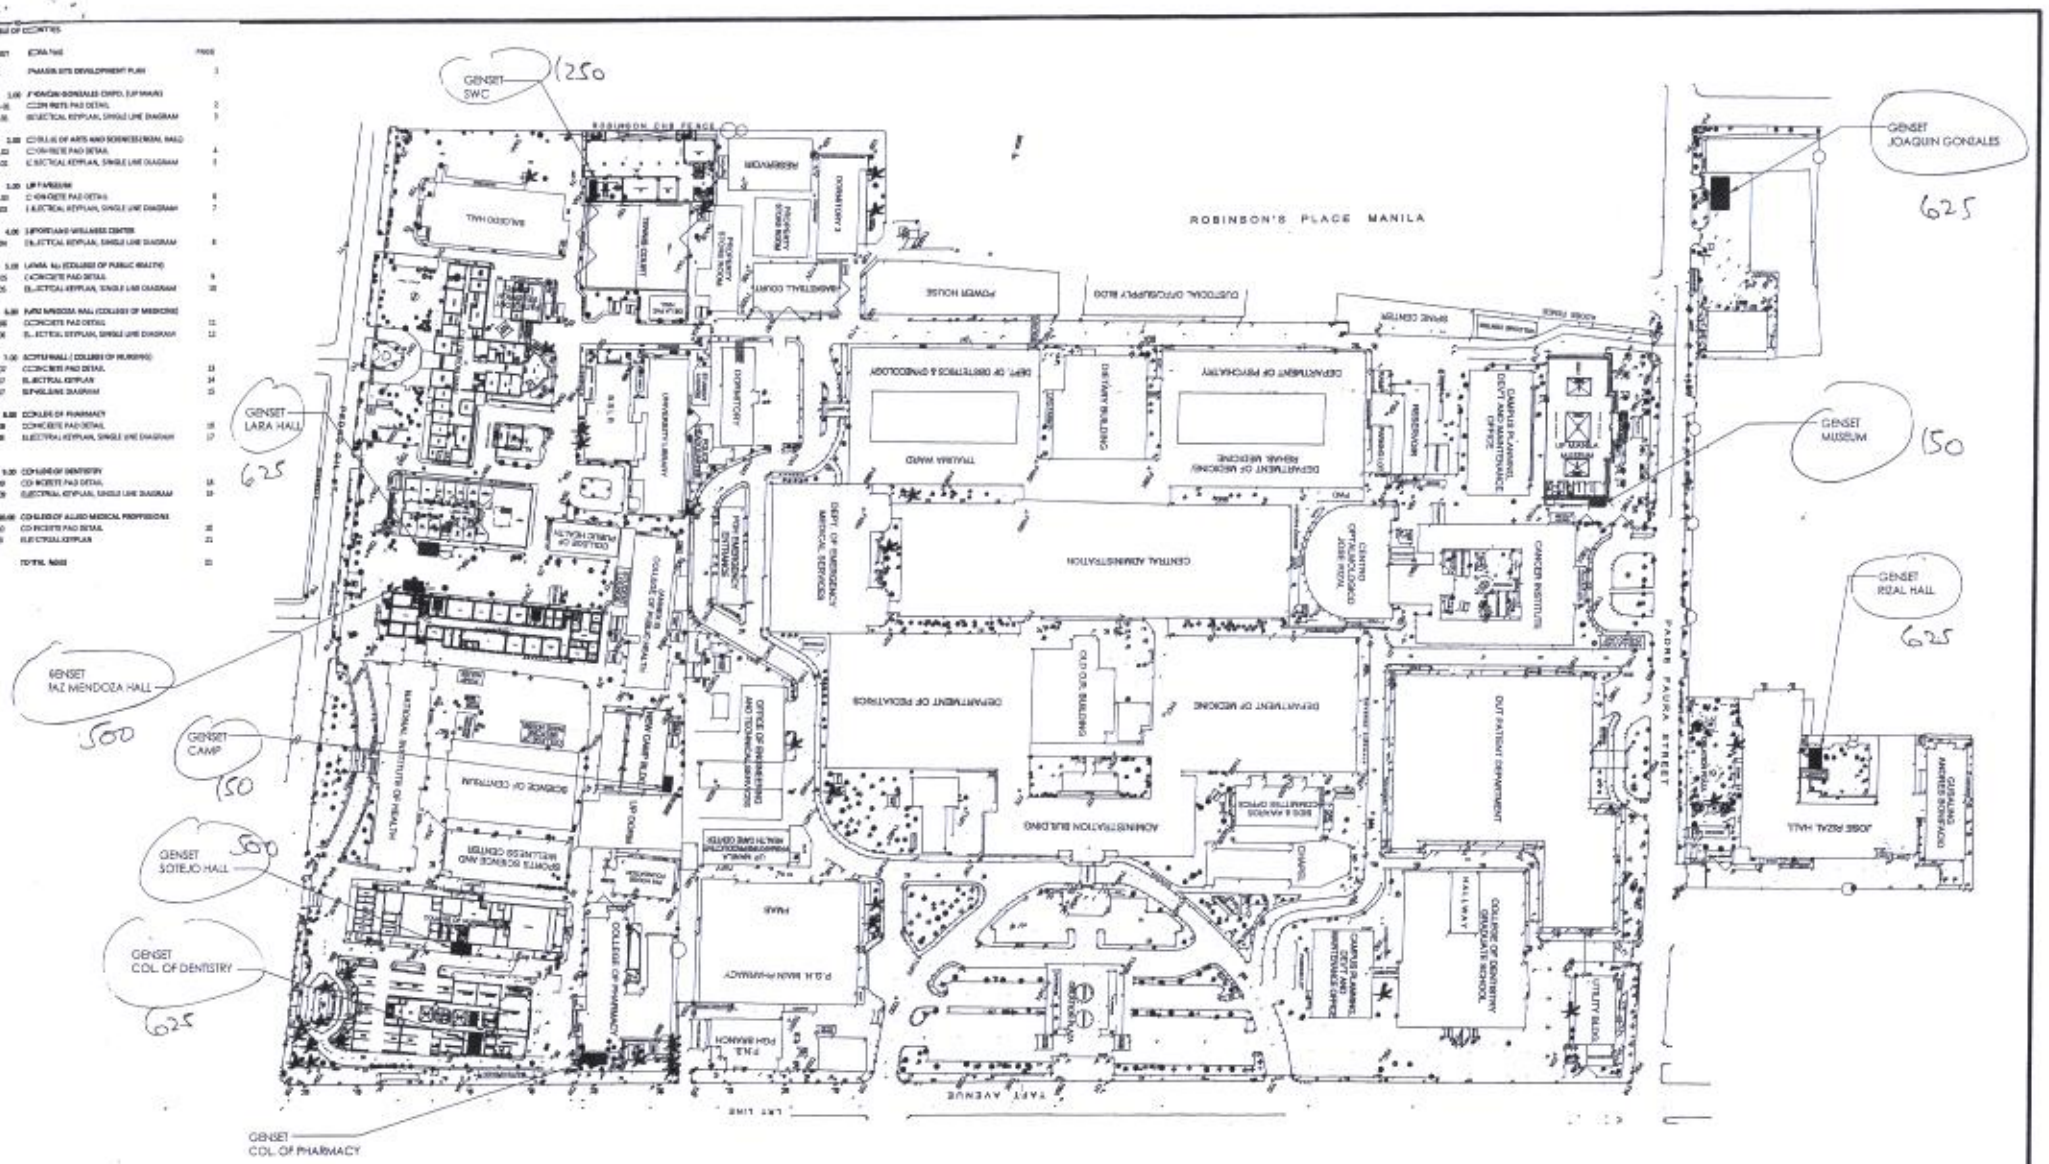

1 / A-1 GENSET LOCATION PLAN.
SCALE: NTS

CPDMO U.P. MANILA — CAMPUS PLANNING DEVELOPMENT & MAINTENANCE OFFICE, P. Faura Street, Ermita, Manila, Tel. No. 525-2233, Telefax No. 526-8420	CERTIFIED CORRECT: AR. ALLEN R. BUENAVENTURA, MSCM, CHIEF, CPDMO	PROJECT TITLE: PROPOSED GENERATOR SETS MOUNTED ON CONCRETE PAD, UNIVERSITY OF THE PHILIPPINES MANILA	RECOMMENDING APPROVAL: MICHAEL L. TEE, MD, MHPEdL, MBA, VICE CHANCELLOR FOR PLANNING AND DEVELOPMENT	APPROVED: ARLENE A. SAMANIEGO, MD, VICE CHANCELLOR FOR ADMINISTRATION, 09 OCT 2017	SHEET CONTENT: MASTER SITE DEVELOPMENT PLAN, GENSET LOCATION PLAN	DATE ISSUED: — / DATE REVISED: — / REVISION NO.: — / REF. NO.: — / CADD FILE:	SHEET NO.: A-1
	PREPARED BY: AR. MARK ANTHONY C. QUINTO, DRAFTSMAN III; AR. EDWARD P. CORDERO, ADMINISTRATIVE OFFICER V						1 OF 21
	CADD BY:						

RA 9266 : THIS DRAWING AS AN INSTRUMENT OF SERVICE IS THE PROPERTY OF CPDMO UP MANILA AND SUCH MUST NOT BE REPRODUCED OR COPIED IN OR IN WHOLE WITHOUT PERMISSION.

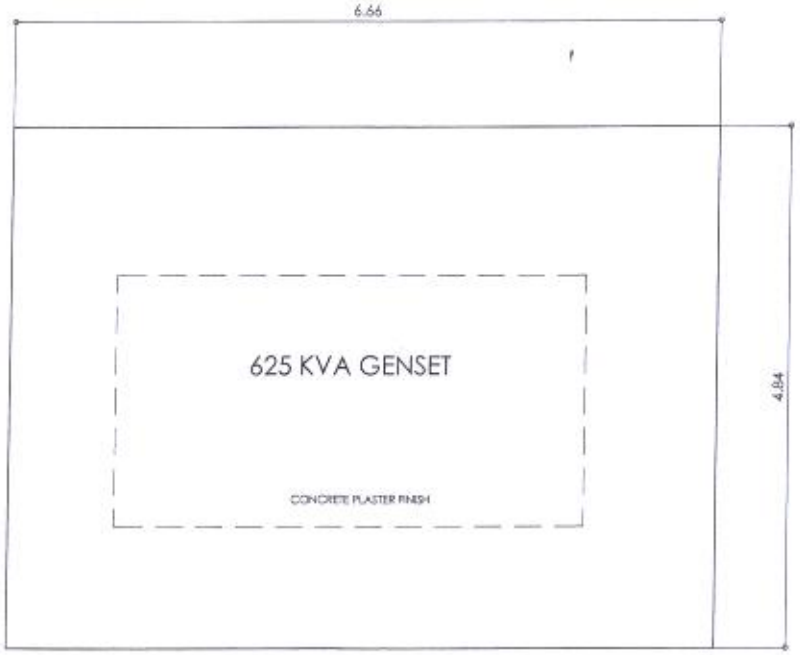

1 / A-2 GENSET PLATFORM PLAN
SCALE: 1:50

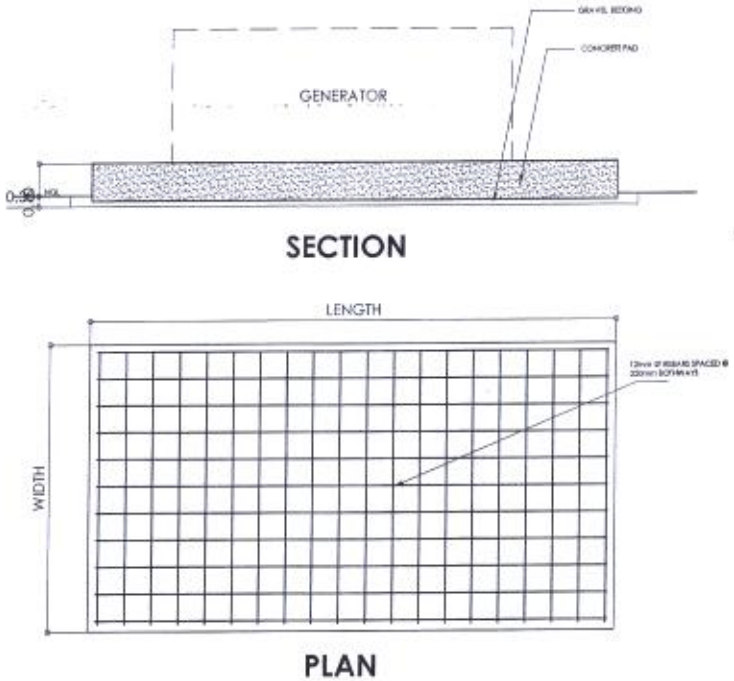

2 / A-2 TYPICAL CONCRETE PAD DETAIL
SCALE: 1:50

JOAQUIN GONZALES MAIN BUILDING

CPDMO U.P. MANILA — CAMPUS PLANNING DEVELOPMENT & MAINTENANCE OFFICE, P. Faura Street, Ermita, Manila, Tel. No. 525-2233, Telefax No. 526-5420	CERTIFIED CORRECT: AR. ALLEN R. BUENAVENTURA, MSCM, CHIEF, CPDMO	PROJECT TITLE: PROPOSED GENSET MOUNTED ON CONCRETE PAD, UNIVERSITY OF THE PHILIPPINES MANILA	RECOMMENDING APPROVAL: MICHAEL L. TEE, MD, MHPEd., MBA, VICE CHANCELLOR FOR PLANNING AND DEVELOPMENT	APPROVED: ARLENE A. SAMANIEGO, MD., VICE CHANCELLOR FOR ADMINISTRATION, 09 OCT 2017	SHEET CONTENT: GENSET PAD PLAN, TYPICAL CONCRETE PAD DETAIL	DATE ISSUED: / DATE REVISED: / REVISION NO.: / REF. NO.:	SHEET NO.: A-2.01
	PREPARED BY: AR. MARK ANTHONY C. QUINTO, DRAFTSMAN III; AR. LEONARD P. CORDERO, ADMINISTRATIVE OFFICER V					CADD FILE:	2 OF 21

RA 8293 : THIS DRAWING AS AN INSTRUMENT OF SERVICE IS THE PROPERTY OF CPDMO UP MANILA AND SUCH MUST NOT BE REPRODUCED OR COPIED IN OR IN WHOLE WITHOUT PERMISSION.

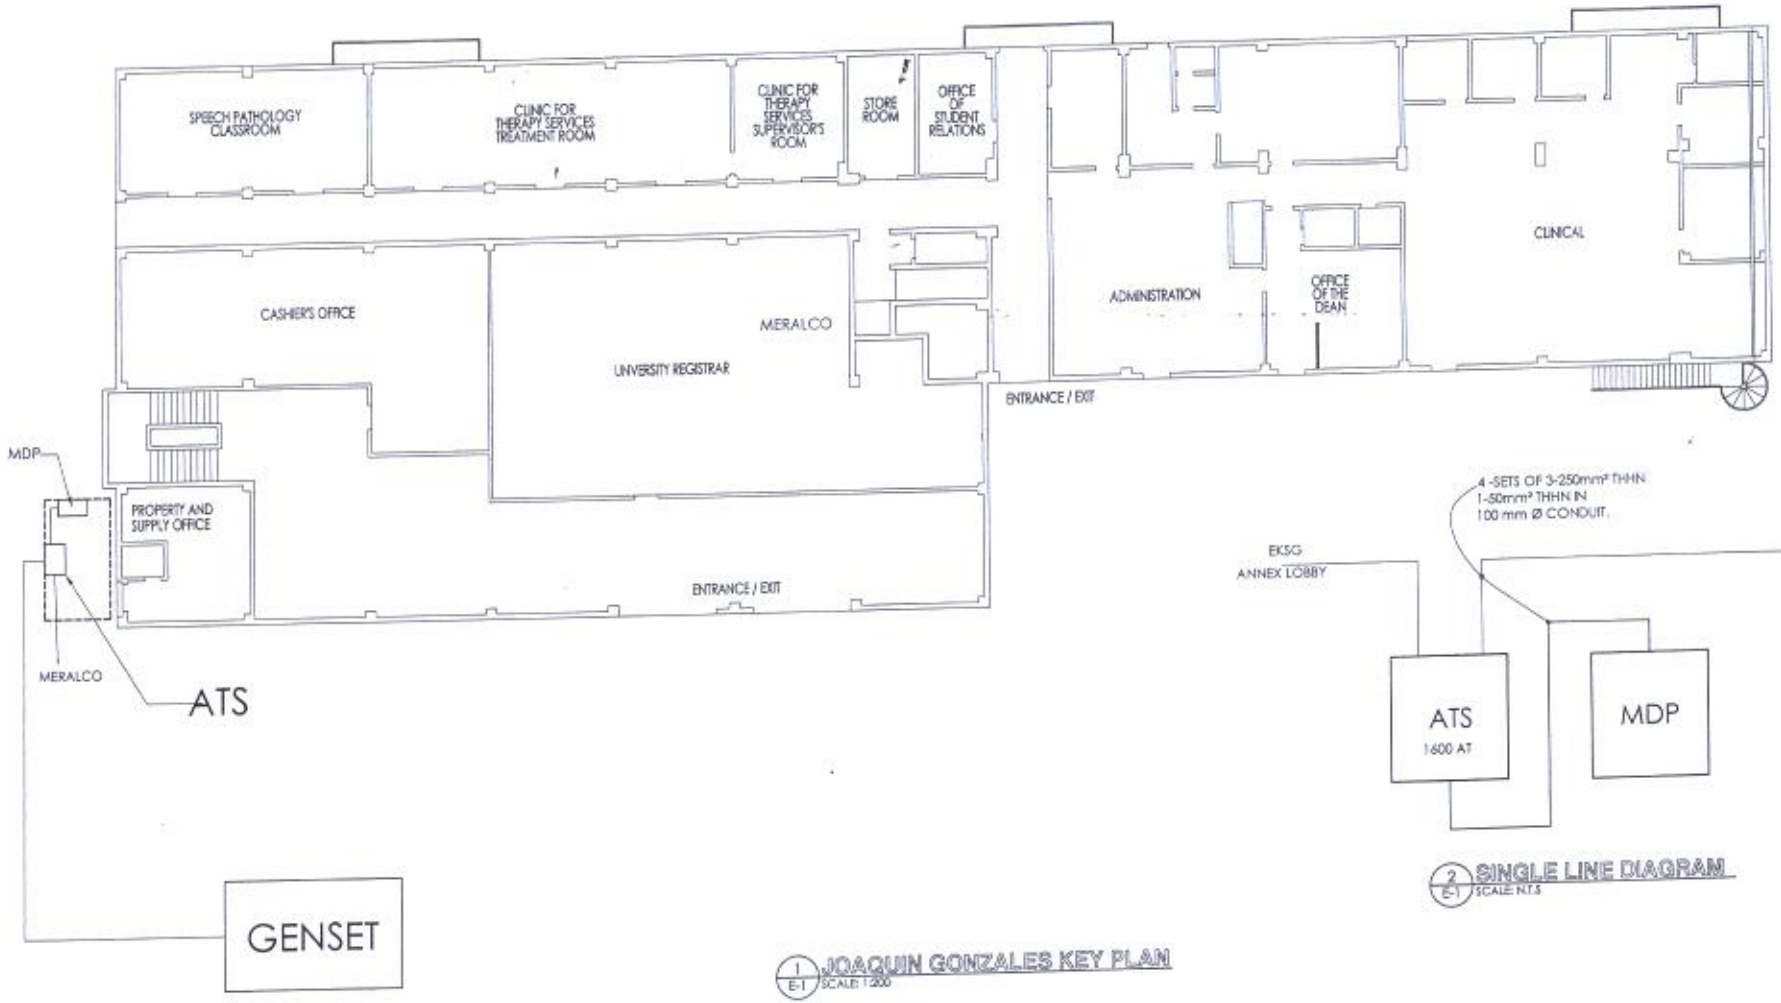

1 E-1 JOAQUIN GONZALES KEY PLAN
SCALE: 1:200

2 E-1 SINGLE LINE DIAGRAM
SCALE: N.T.S

CPDMO
U.P. MANILA

CAMPUS PLANNING DEVELOPMENT & MAINTENANCE OFFICE
P. Faura Street, Ermita, Manila
Tel. No. 525-2233
Telefax No. 526-8420

CERTIFIED CORRECT:
AR. ALLEN R. SIENA VENTURA, MSCM
CHIEF, CPDMO

PREPARED BY:
AR. MARK ANTHONY C. QUINTO
DRAFTSMAN II

RENATO T. ENRIQUE
ENGINEER I, ELECTRICAL

CADD BY:

PROJECT TITLE:
PROPOSED GENSET MOUNTED ON CONCRETE PAD
University of the Philippines Manila

RECOMMENDING APPROVAL:
MICHAEL L. TEE, MD, MHPEd., MBA.
VICE CHANCELLOR FOR PLANNING AND DEVELOPMENT

APPROVED:
ARLENE A. SAMANIEGO, MD.
VICE CHANCELLOR FOR ADMINISTRATION
09 OCT 2017

SHEET CONTENT:
KEYPLAN

DATE ISSUED:
DATE REVISED:
REVISION NO.:
REF. NO.:
CADD FILE:

SHEET NO.:
E-1.01
3 OF 21

RA 9255 : THIS DRAWING AS AN INSTRUMENT OF SERVICE IS THE PROPERTY OF CPDMO UP MANILA AND SUCH MUST NOT BE REPRODUCED OR COPIED IN OR IN WHOLE WITHOUT PERMISSION.

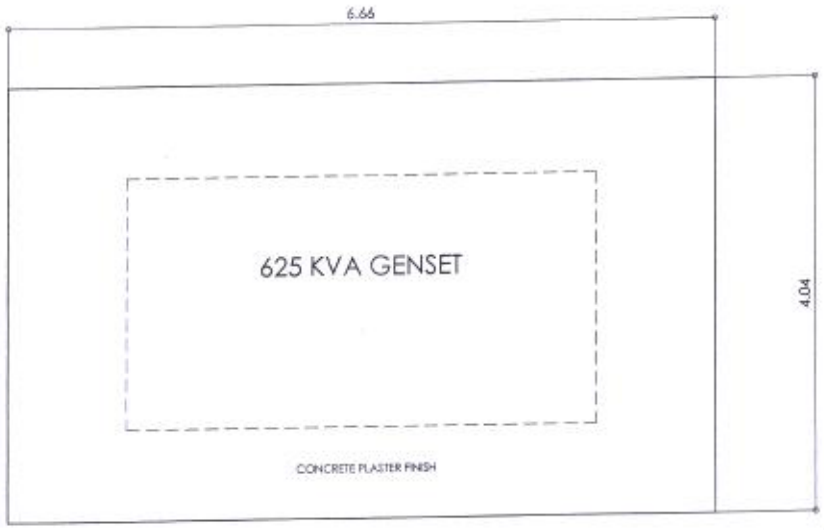

1 / A-2 GENSET PLATFORM PLAN
SCALE: 1:50

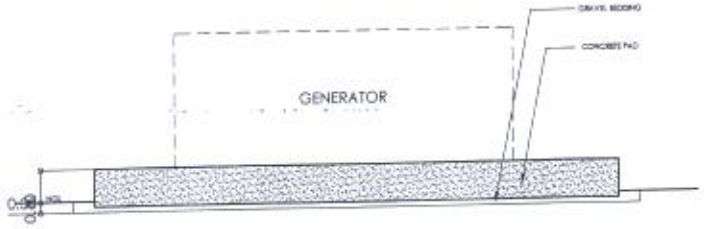

SECTION

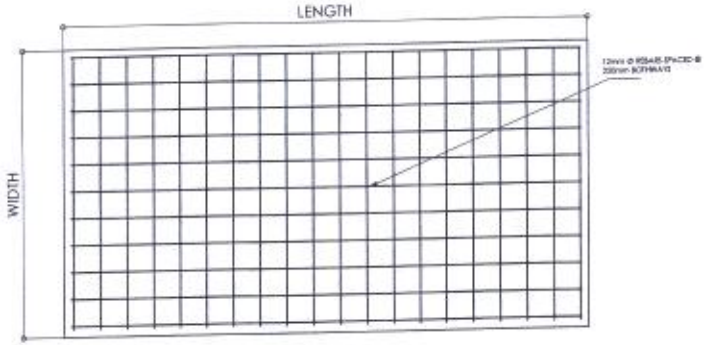

PLAN

2 / A-2 TYPICAL CONCRETE PAD DETAIL
SCALE: 1:50

CPDMO
U.P. MANILA

CAMPUS PLANNING DEVELOPMENT & MAINTENANCE OFFICE
P. Faura Street, Ermita, Manila
Tel. No. 526-2233
Telefax No. 526-8420

CERTIFIED CORRECT:
AR. ALLEN R. BUENAVENTURA, MSCM
CHIEF, CPDMO

PREPARED BY:
AR. MARK ANTHONY C. QUINTO
DRAFTSMAN III

AR. LEONARD F. CORDERO
ADMINISTRATIVE OFFICER V

CADD BY:

PROJECT TITLE:
PROPOSED GENSET MOUNTED ON CONCRETE PAD
UNIVERSITY OF THE PHILIPPINES MANILA

RECOMMENDING APPROVAL:
MICHAEL L. TEE, MD, MHPEd., MBA
VICE CHANCELLOR FOR PLANNING AND DEVELOPMENT

APPROVED:
ARLENE A. SAMANIEGO, MD
VICE CHANCELLOR FOR ADMINISTRATION
09 OCT 2017

SHEET CONTENT:
GENSET PAD PLAN
TYPICAL CONCRETE PAD DETAIL

DATE ISSUED:
DATE REVISED:
REVISION NO.:
REF. NO.:
CADD FILE:

SHEET NO.:
A-2.02
4 OF 21

RA 9266 | THIS DRAWING AS AN INSTRUMENT OF SERVICE IS THE PROPERTY OF CPDMO UP MANILA AND SUCH MUST NOT BE REPRODUCED OR COPIED IN OR IN WHOLE WITHOUT PERMISSION.

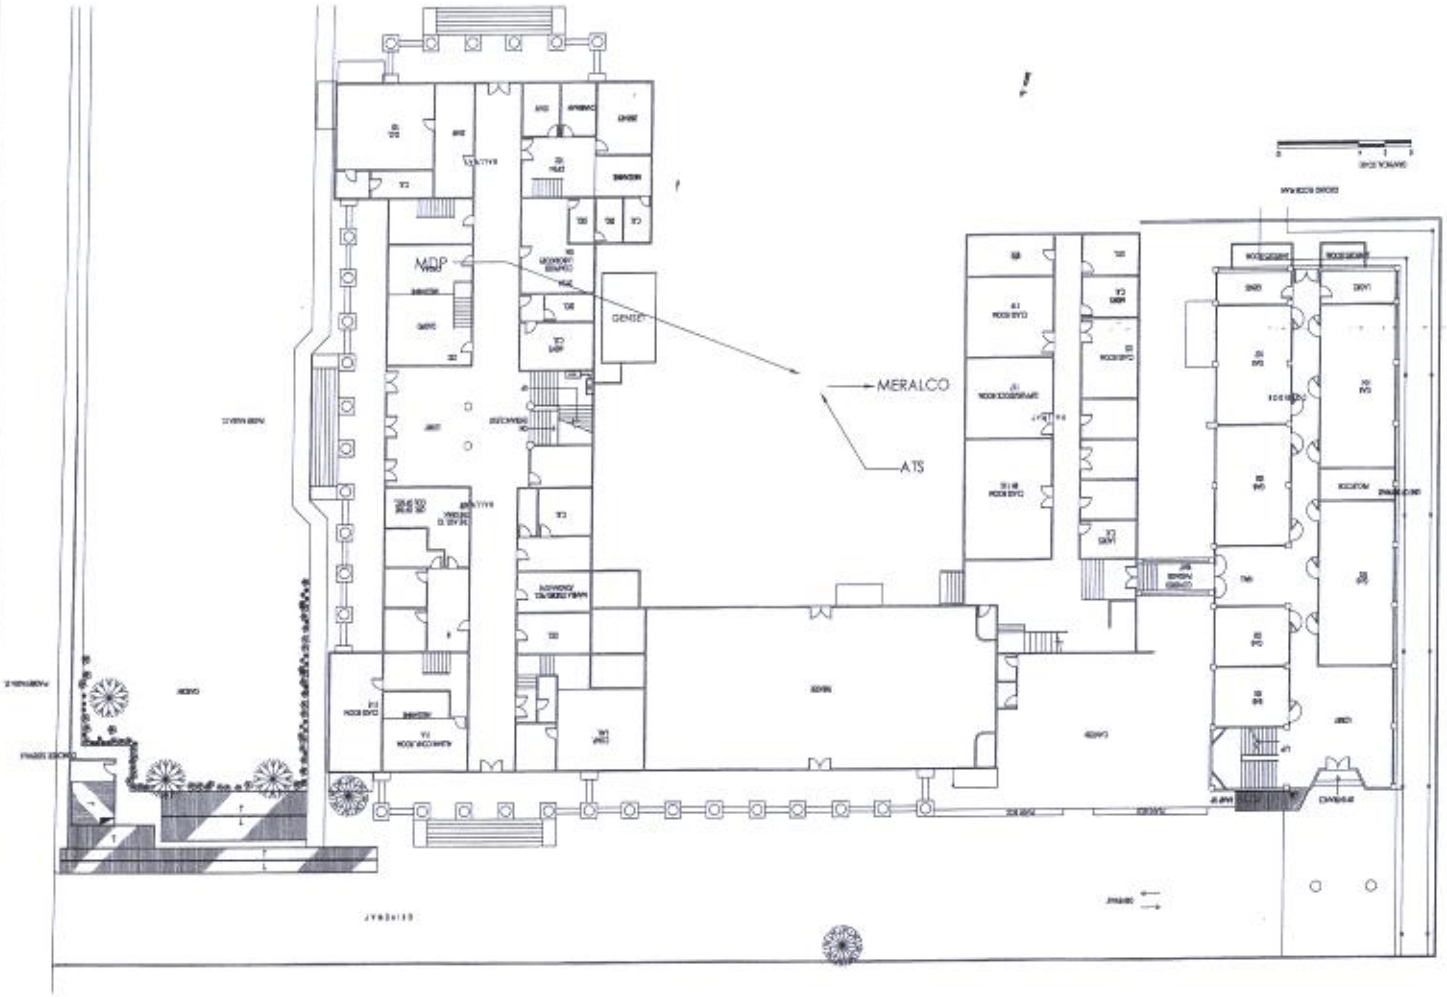

1 E-1 RIZAL HALL KEY PLAN
SCALE: 1:200

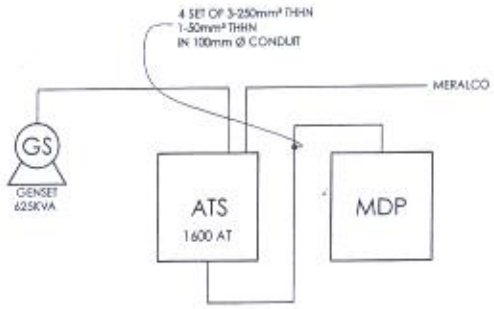

2 E-1 SINGLE LINE DIAGRAM
SCALE: N.T.S

CPDMO
U.P. MANILA

CAMPUS PLANNING DEVELOPMENT & MAINTENANCE OFFICE
P. Faura Street, Ermita, Manila
Tel. No. 626-2233
Telefax No. 626-8420

RA 9266 : THIS DRAWING AS AN INSTRUMENT OF SERVICE IS THE PROPERTY OF CPDMO UP MANILA AND SUCH MUST NOT BE REPRODUCED OR COPIED IN OR IN WHOLE WITHOUT PERMISSION.

CERTIFIED CORRECT: AR. ALLEN R. BUENAVENTURA, MSCM, CHIEF, CPDMO	PROJECT TITLE: PROPOSED GENSET MOUNTED ON CONCRETE PAD, University of the Philippines Manila	RECOMMENDING APPROVAL: MICHAEL L. TEE, MD, MHPEd., MBA, VICE CHANCELLOR FOR PLANNING AND DEVELOPMENT	APPROVED: ARLENE A. SAMANIEGO, MD, VICE CHANCELLOR FOR ADMINISTRATION 09 OCT 2017	SHEET CONTENT: KEYPLAN SINGLE LINE DIAGRAM	DATE ISSUED: / DATE REVISED: / REVISION NO.: / REF. NO.: / CADD FILE:	SHEET NO.: E-1.02
PREPARED BY: AR.MARK ANTHONY C. QUINTO, DRAFTSMAN III; RENATO S. REMORQUE, ENGINEER 1, ELECTRICAL						5 OF 21
CADD BY:						

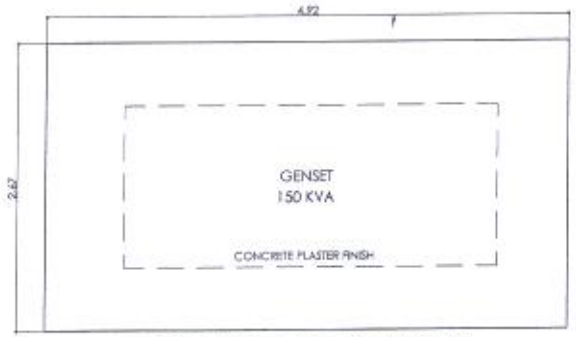

2 / A-2 GENSET PLATFORM PLAN
SCALE: 1:50

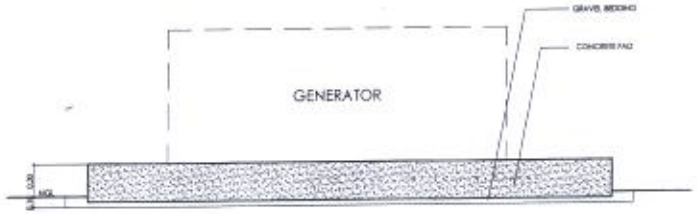

SECTION

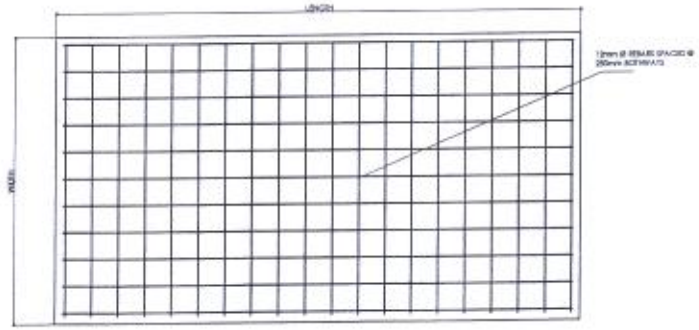

PLAN

2 / A-2 TYPICAL CONCRETE PAD DETAIL
SCALE: 1:50

CPDMO U.P. MANILA — CAMPUS PLANNING DEVELOPMENT & MAINTENANCE OFFICE, P. Faura Street, Ermita, Manila, Tel. No. 526-2233, Telefax No. 526-8420	CERTIFIED CORRECT: AR. ALLEN R. BUENAVENTURA, MSCM, CHIEF, CPDMO	PROJECT TITLE: PROPOSED GENSET MOUNTED ON CONCRETE PAD, University of the Philippines Manila	RECOMMENDING APPROVAL: MICHAEL L. TEE, MD, MHPEM, MBA, VICE CHANCELLOR FOR PLANNING AND DEVELOPMENT	APPROVED: ARLENE A. SAMANIEGO, MD, VICE CHANCELLOR FOR ADMINISTRATION, OCT 2017	SHEET CONTENT: CONCRETE PAD PLAN DETAILS	DATE ISSUED: — / DATE REVISED: — / REVISION NO.: — / REF. NO.: — / CADD FILE:	SHEET NO.: A-2.03
	PREPARED BY: AR. MARIA ANTONETTE C. QUINTO, DRAFTSMAN II; AR. LEONARDO P. CORDERO, ADMINISTRATIVE OFFICER V						6 OF 21
RA 8293 : THIS DRAWING AS AN INSTRUMENT OF SERVICE IS THE PROPERTY OF CPDMO UP MANILA AND SUCH MUST NOT BE REPRODUCED OR COPIED IN OR IN WHOLE WITHOUT PERMISSION.	CADD BY:						

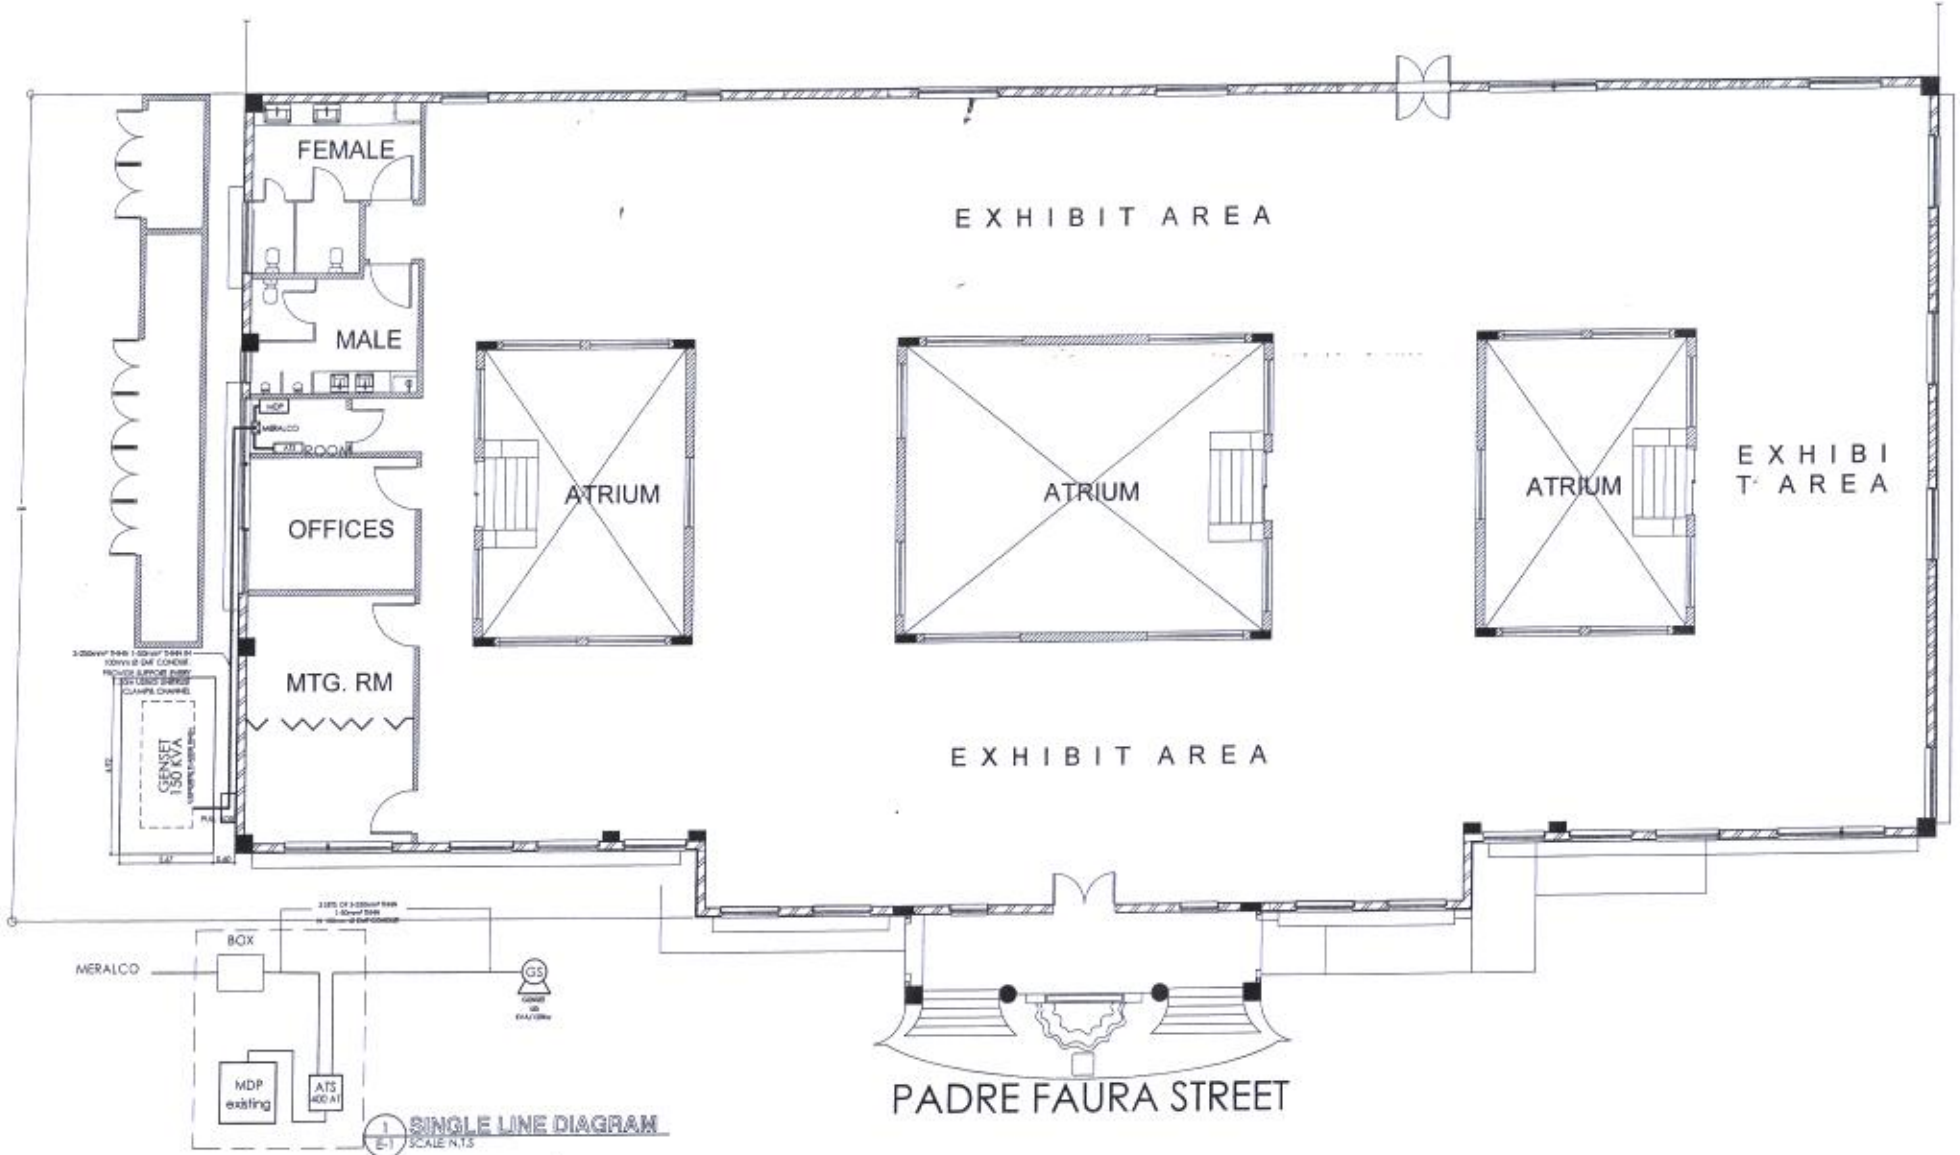

CPDMO
U.P. MANILA

CAMPUS PLANNING DEVELOPMENT & MAINTENANCE OFFICE
P. Faura Street, Ermita, Manila
Tel. No. 525-2233
Telefax No. 525-8420

RA 9266 : THIS DRAWING AS AN INSTRUMENT OF SERVICE IS THE PROPERTY OF CPDMO UP MANILA AND SUCH MUST NOT BE REPRODUCED OR COPIED IN OR IN WHOLE WITHOUT PERMISSION.

CERTIFIED CORRECT:
AR. ALLEN R. BUENAVENTURA, MSCM
CHIEF, CPDMO

PREPARED BY:
AR. MARK ANTHONY C. QUINTO
DRAFTSMAN III

RENATO S. REMORQUE
ENGINEER I, ELECTRICAL

CADD BY:

PROJECT TITLE:
PROPOSED GENSET MOUNTED ON CONCRETE PAD
University of the Philippines Manila

RECOMMENDING APPROVAL:
MICHAEL L. TEE, MD, MPPGL, MBA.
VICE CHANCELLOR FOR PLANNING AND DEVELOPMENT

APPROVED:
ARLENE A. SAMANIEGO, MD.
VICE CHANCELLOR FOR ADMINISTRATION
09 OCT 2017

SHEET CONTENT:
KEY PLAN
SINGLE LINE DIAGRAM

DATE ISSUED:
DATE REVISED:
REVISION NO.:
REF. NO.:
CADD FILE:

SHEET NO.:
E-1.03

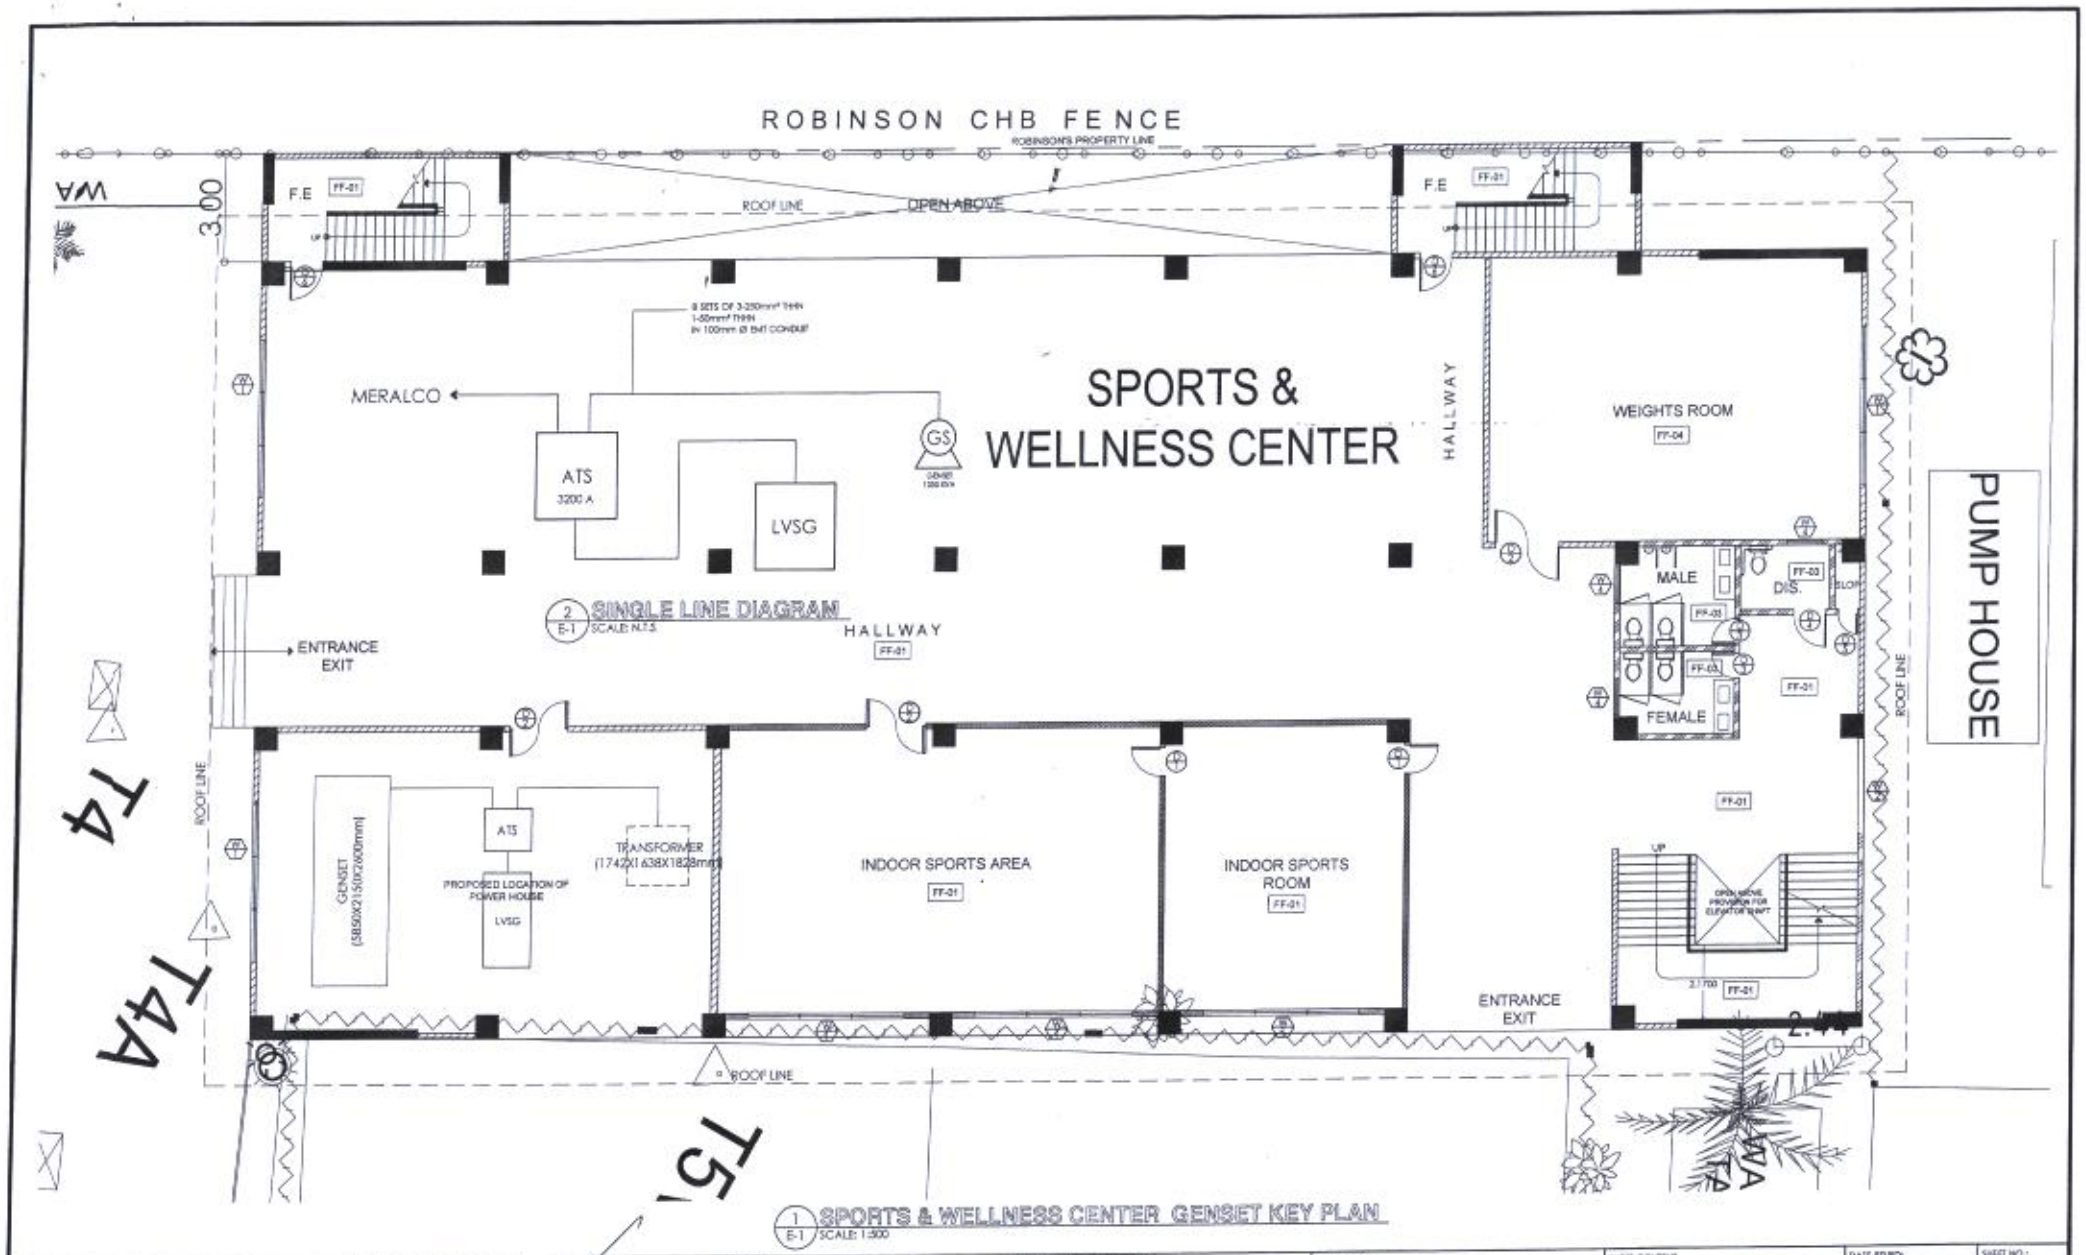

2 E-1 SINGLE LINE DIAGRAM
SCALE: N.T.S.

1 E-1 SPORTS & WELLNESS CENTER GENSET KEY PLAN
SCALE: 1:500

CPDMO U.P. MANILA — CAMPUS PLANNING DEVELOPMENT & MAINTENANCE OFFICE, P. Faura Street, Ermita, Manila, Tel. No. 525-2233, Telefax No. 525-8420	CERTIFIED CORRECT: AR. ALLEN R. BUENAVENTURA, MSCM, CHIEF, CPDMO; PREPARED BY: A.R. MARK ANTHONY C. QUINTO, DRAFTSMAN II; RENATO E. REMORQUE, ENGINEER I, ELECTRICAL; CADD BY:	PROJECT TITLE: PROPOSED GENSET MOUNTED ON CONCRETE PAD, University of the Philippines Manila	RECOMMENDING APPROVAL: MICHAEL L. TEE, MD, MHPEd., MBA., VICE CHANCELLOR FOR PLANNING AND DEVELOPMENT	APPROVED: ARLENE A. SAMANIEGO, MD., VICE CHANCELLOR FOR ADMINISTRATION; 09 OCT 2017	SHEET CONTENT: KEYPLAN SINGLE LINE DIAGRAM	DATE ISSUED: ; DATE REVISED: ; REVISION NO.: ; REF. NO.: ; CADD FILE:	SHEET NO.: E-1.04; 8 OF 21

RA 9266 : THIS DRAWING AS AN INSTRUMENT OF SERVICE IS THE PROPERTY OF CPDMO UP MANILA AND SUCH MUST NOT BE REPRODUCED OR COPIED IN OR IN WHOLE WITHOUT PERMISSION.

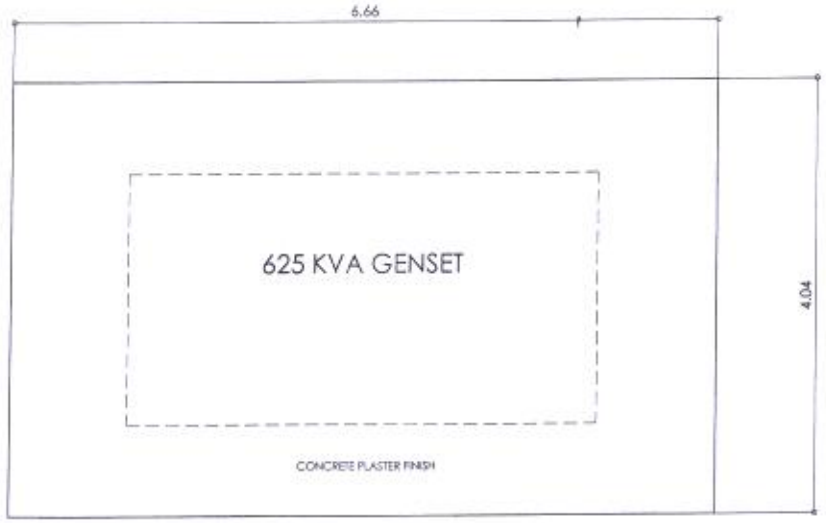

1 / A-3 GENSET PLATFORM PLAN
SCALE 1:50

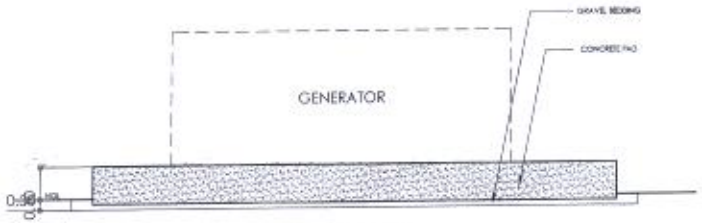

SECTION

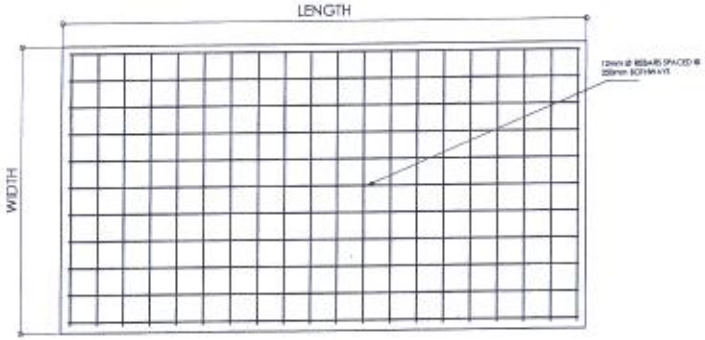

PLAN

2 / A-3 TYPICAL CONCRETE PAD DETAIL
SCALE 1:50

CPDMO U.P. MANILA — CAMPUS PLANNING DEVELOPMENT & MAINTENANCE OFFICE, P. Faura Street, Ermita, Manila, Tel. No. 525-2233, Telefax No. 526-0420	CERTIFIED CORRECT: AR. ALLEN R. BUENAVENTURA, MSCM, CHIEF, CPDMO	PROJECT TITLE: PROPOSED GENSET MOUNTED ON CONCRETE PAD, University of the Philippines Manila	RECOMMENDING APPROVAL: MICHAEL L. TEE, MD, MHPEd., MBA, VICE CHANCELLOR FOR PLANNING AND DEVELOPMENT	APPROVED: ARLENE A. SAMANIEGO, MD., VICE CHANCELLOR FOR ADMINISTRATION	SHEET CONTENT: GENSET PAD PLAN, TYPICAL CONCRETE PAD DETAIL	DATE ISSUED: —	SHEET NO.: A-2.05
	PREPARED BY: ARMARK ANTHONY C. QUINTO, DRAFTSMAN III; AR. LEONARDO P. CORDERO, ADMINISTRATIVE OFFICER V					DATE REVISED: —	
						REVISION NO.: —	
						REF. NO.: —	
	CADD BY:					CADD FILE:	9 OF 21

RA 9266 : THIS DRAWING AS AN INSTRUMENT OF SERVICE IS THE PROPERTY OF CPDMO UP MANILA AND SUCH MUST NOT BE REPRODUCED OR COPIED IN OR IN WHOLE WITHOUT PERMISSION.

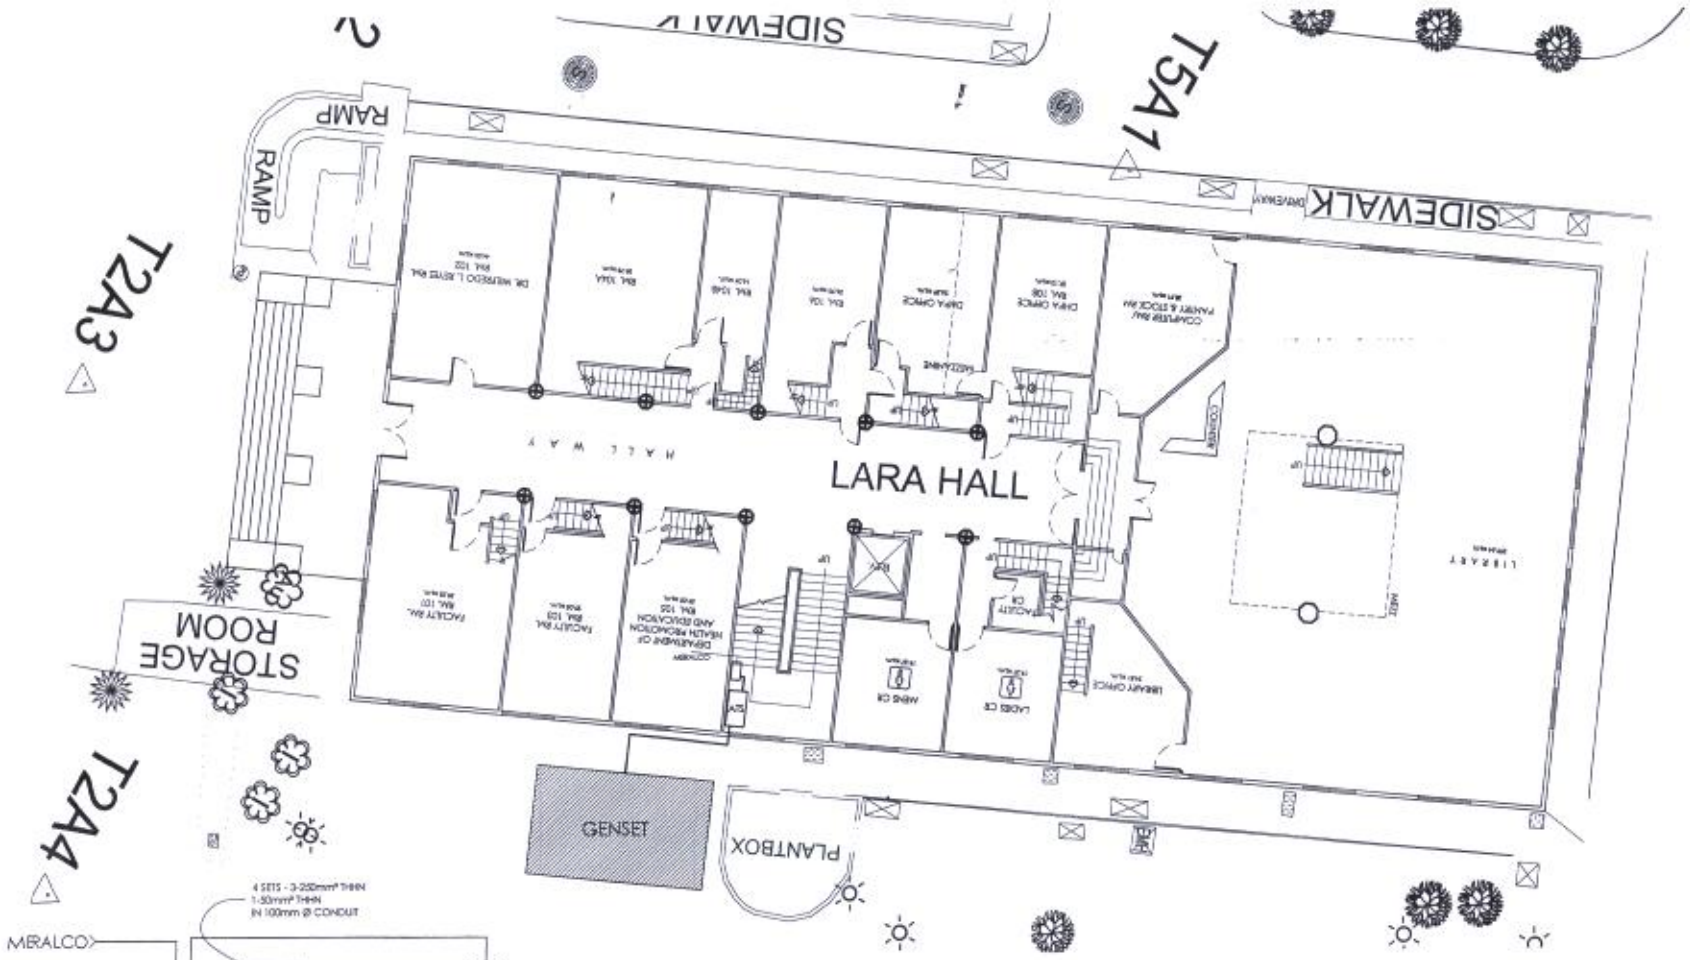

1 E-1 COLLEG OF PUBLIC HEALTH KEYPLAN
SCALE 1:200

2 E-1 SINGLE LINE DIAGRAM
SCALE N.T.S

CPDMO U.P. MANILA — CAMPUS PLANNING DEVELOPMENT & MAINTENANCE OFFICE, P. Faura Street, Ermita, Manila, Tel. No. 526-2233, Telefax No. 526-8420	CERTIFIED CORRECT: AR. ALLEN R. BUENAVENTURA, MSCM, CHIEF, CPDMO	PROJECT TITLE: PROPOSED GENSET MOUNTED ON CONCRETE PAD, University of the Philippines-Manila	RECOMMENDING APPROVAL: MICHAEL L. TEE, MD, MHPEd., MBA, VICE CHANCELLOR FOR PLANNING AND DEVELOPMENT	APPROVED: ARLENE A. SAMANIEGO-GUMID, VICE CHANCELLOR FOR ADMINISTRATION	SHEET CONTENT: KEYPLAN, SINGLE LINE DIAGRAM	DATE ISSUED: — / DATE REVISED: — / REVISION NO.: — / REF. NO.: — / CADD FILE:	SHEET NO.: E-1.05
	PREPARED BY: ARMAND KENNETH C. GUMERO, DRAFTSMAN II; RENALYN L. RAMORIQUE, ENGINEER I, ELECTRICAL						10 OF 21
	CADD BY:						

RA 8293 : THIS DRAWING AS AN INSTRUMENT OF SERVICE IS THE PROPERTY OF CPDMO UP MANILA AND SUCH MUST NOT BE REPRODUCED OR COPIED IN OR IN WHOLE WITHOUT PERMISSION.

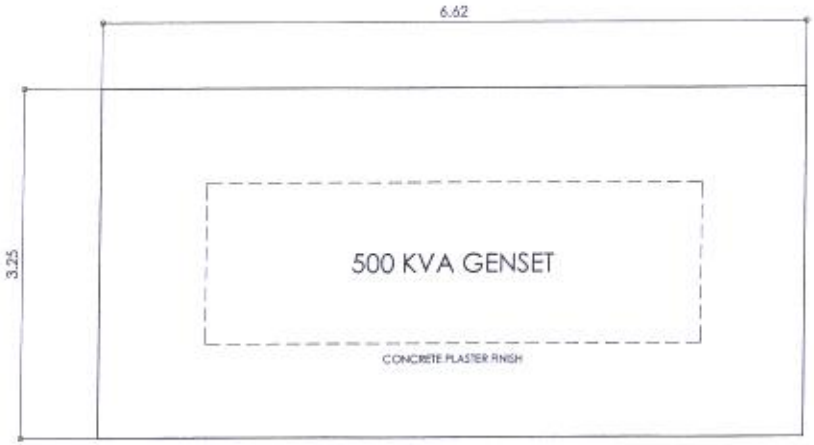

1 A-3 GENSET PLATFORM PLAN
SCALE: 1:50

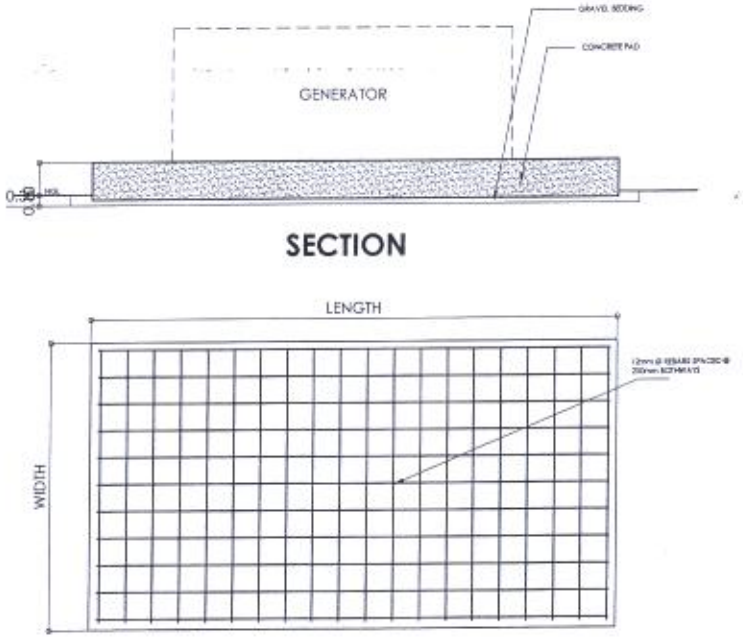

2 A-3 TYPICAL CONCRETE PAD DETAIL
SCALE: 1:50

CPDMO U.P. MANILA — CAMPUS PLANNING DEVELOPMENT & MAINTENANCE OFFICE, P. Faura Street, Ermita, Manila, Tel. No. 525-2233, Telefax No. 526-8420	CERTIFIED CORRECT: AR. ALLEN R. BUENAVENTURA, MSCM, CHIEF, CPDMO	PROJECT TITLE: PROPOSED GENSET MOUNTED ON CONCRETE PAD, UNIVERSITY OF THE PHILIPPINES - MANILA	RECOMMENDING APPROVAL: MICHAEL L. TEE, MD, MHPEd, MBA, VICE CHANCELLOR FOR PLANNING AND DEVELOPMENT	APPROVED: ARLENE A. SAMANIEGO, MD, VICE CHANCELLOR FOR ADMINISTRATION, OCT 2017	SHEET CONTENT: GENSET PAD PLAN TYPICAL DETAIL OF CONCRETE PAD.	DATE ISSUED: —
	PREPARED BY: AR. ANTHONY C. QUINTO, DRAFTSMAN III; AR. LEONARD P. CORDERO, ADMINISTRATIVE OFFICER V					DATE REVISED: —
						REVISION NO.: —
						REF. NO.: —
	CADD BY:					CADD FILE:

SHEET NO.: A-2.06

11 OF 21

RA 9266 : THIS DRAWING AS AN INSTRUMENT OF SERVICE IS THE PROPERTY OF CPDMO UP MANILA AND SUCH MUST NOT BE REPRODUCED OR COPIED IN OR IN WHOLE WITHOUT PERMISSION.

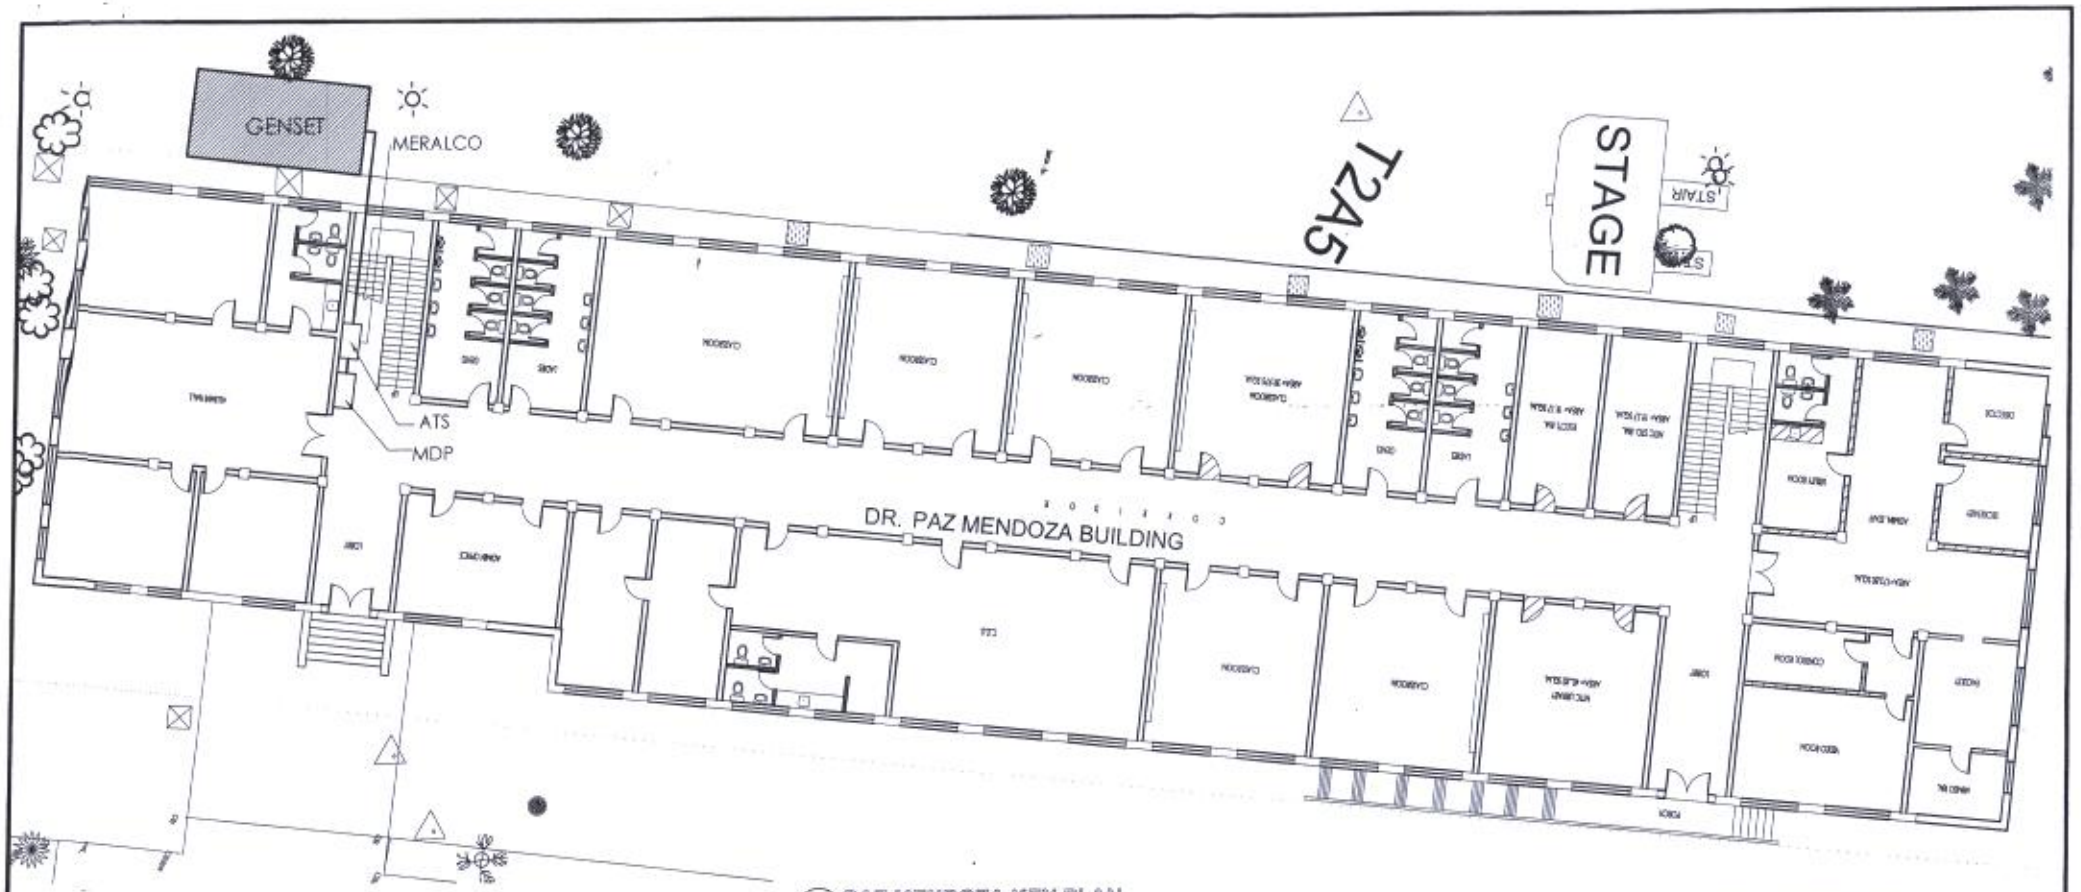

1 E-1 **PAZ MENDOZA KEY PLAN**
SCALE: 1:200 MTS

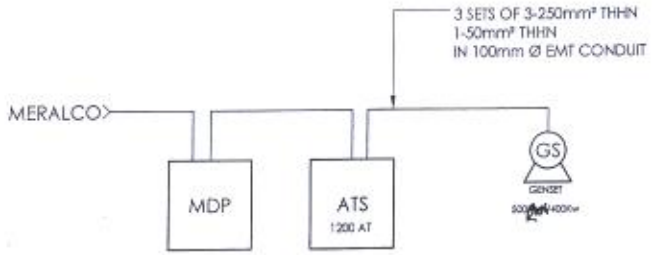

2 E-1 **SINGLE LINE DIAGRAM**
SCALE: N.T.S

CPDMO U.P. MANILA — CAMPUS PLANNING DEVELOPMENT & MAINTENANCE OFFICE, P. Faura Street, Ermita, Manila, Tel. No. 525-2233, Telefax No. 526-8420	CERTIFIED CORRECT: AR. ALLEN R. BUENAVENTURA, MSCM, CHIEF, CPDMO; PREPARED BY: AR. MARK ANTHONY C. QUINITO, DR. HOMAN III; RENATO R. REMORQUE, ENGINEER 1, ELECTRICAL; CADD BY:	PROJECT TITLE: PROPOSED GENSET MOUNTED ON CONCRETE PAD, University of the Philippines Manila	RECOMMENDING APPROVAL: MICHAEL L. TEE, MD, MHPEd., MBA, VICE CHANCELLOR FOR PLANNING AND DEVELOPMENT	APPROVED: ARLENE A. SAMANIEGO, MD, VICE CHANCELLOR FOR ADMINISTRATION	SHEET CONTENT: KEY PLAN SINGLE LINE DIAGRAM	DATE ISSUED: / DATE REVISED: / REVISION NO.: / REF. NO.: / CADD FILE:	SHEET NO.: E-1.06

RA 9298 : THIS DRAWING AS AN INSTRUMENT OF SERVICE IS THE PROPERTY OF CPDMO UP MANILA AND SUCH MUST NOT BE REPRODUCED OR COPIED IN OR IN WHOLE WITHOUT PERMISSION.

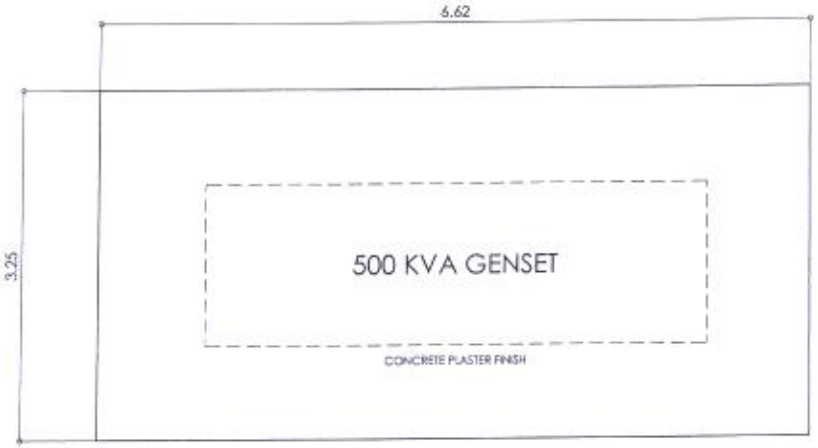

1 / A-2 GENSET PLATFORM PLAN
SCALE: 1:50

SECTION

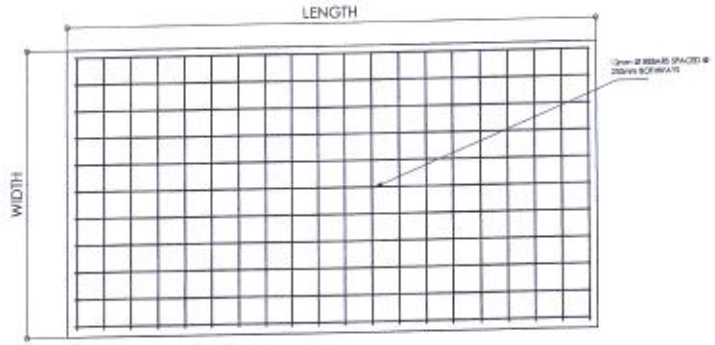

PLAN

2 / A-2 TYPICAL CONCRETE PAD DETAIL
SCALE: 1:50

CPDMO U.P. MANILA — CAMPUS PLANNING DEVELOPMENT & MAINTENANCE OFFICE, P. Faura Street, Ermita, Manila, Tel. No. 525-2233, Telefax No. 526-5420	CERTIFIED CORRECT: AR. ALLEN R. BUENAVENTURA, MSCM, CHIEF, CPDMO	PROJECT TITLE: PROPOSED GENSET MOUNTED ON CONCRETE PAD (University of the Philippines Manila)	RECOMMENDING APPROVAL: MICHAEL L. TEE, MD, MHPEd., MBA, VICE CHANCELLOR FOR PLANNING AND DEVELOPMENT	APPROVED: ARLENE A. SAMANIEGO, MD, VICE CHANCELLOR FOR ADMINISTRATION, 09 OCT 2017	SHEET CONTENT: GENSET PLATFORM TYPICAL PAD DETAIL	DATE ISSUED: — / DATE REVISED: — / REVISION NO.: — / REF. NO.: — / CADD FILE:	SHEET NO.: A-2.07 / 13 OF 21
	PREPARED BY: AR. MARK KEVIN C. QUINTO, DRAFTSMAN III; AR. LEONARD P. CORDERO, ADMINISTRATIVE OFFICER V						
	CADD BY:						

RA 9266 : THIS DRAWING AS AN INSTRUMENT OF SERVICE IS THE PROPERTY OF CPDMO UP MANILA AND SUCH MUST NOT BE REPRODUCED OR COPIED IN OR IN WHOLE WITHOUT PERMISSION.

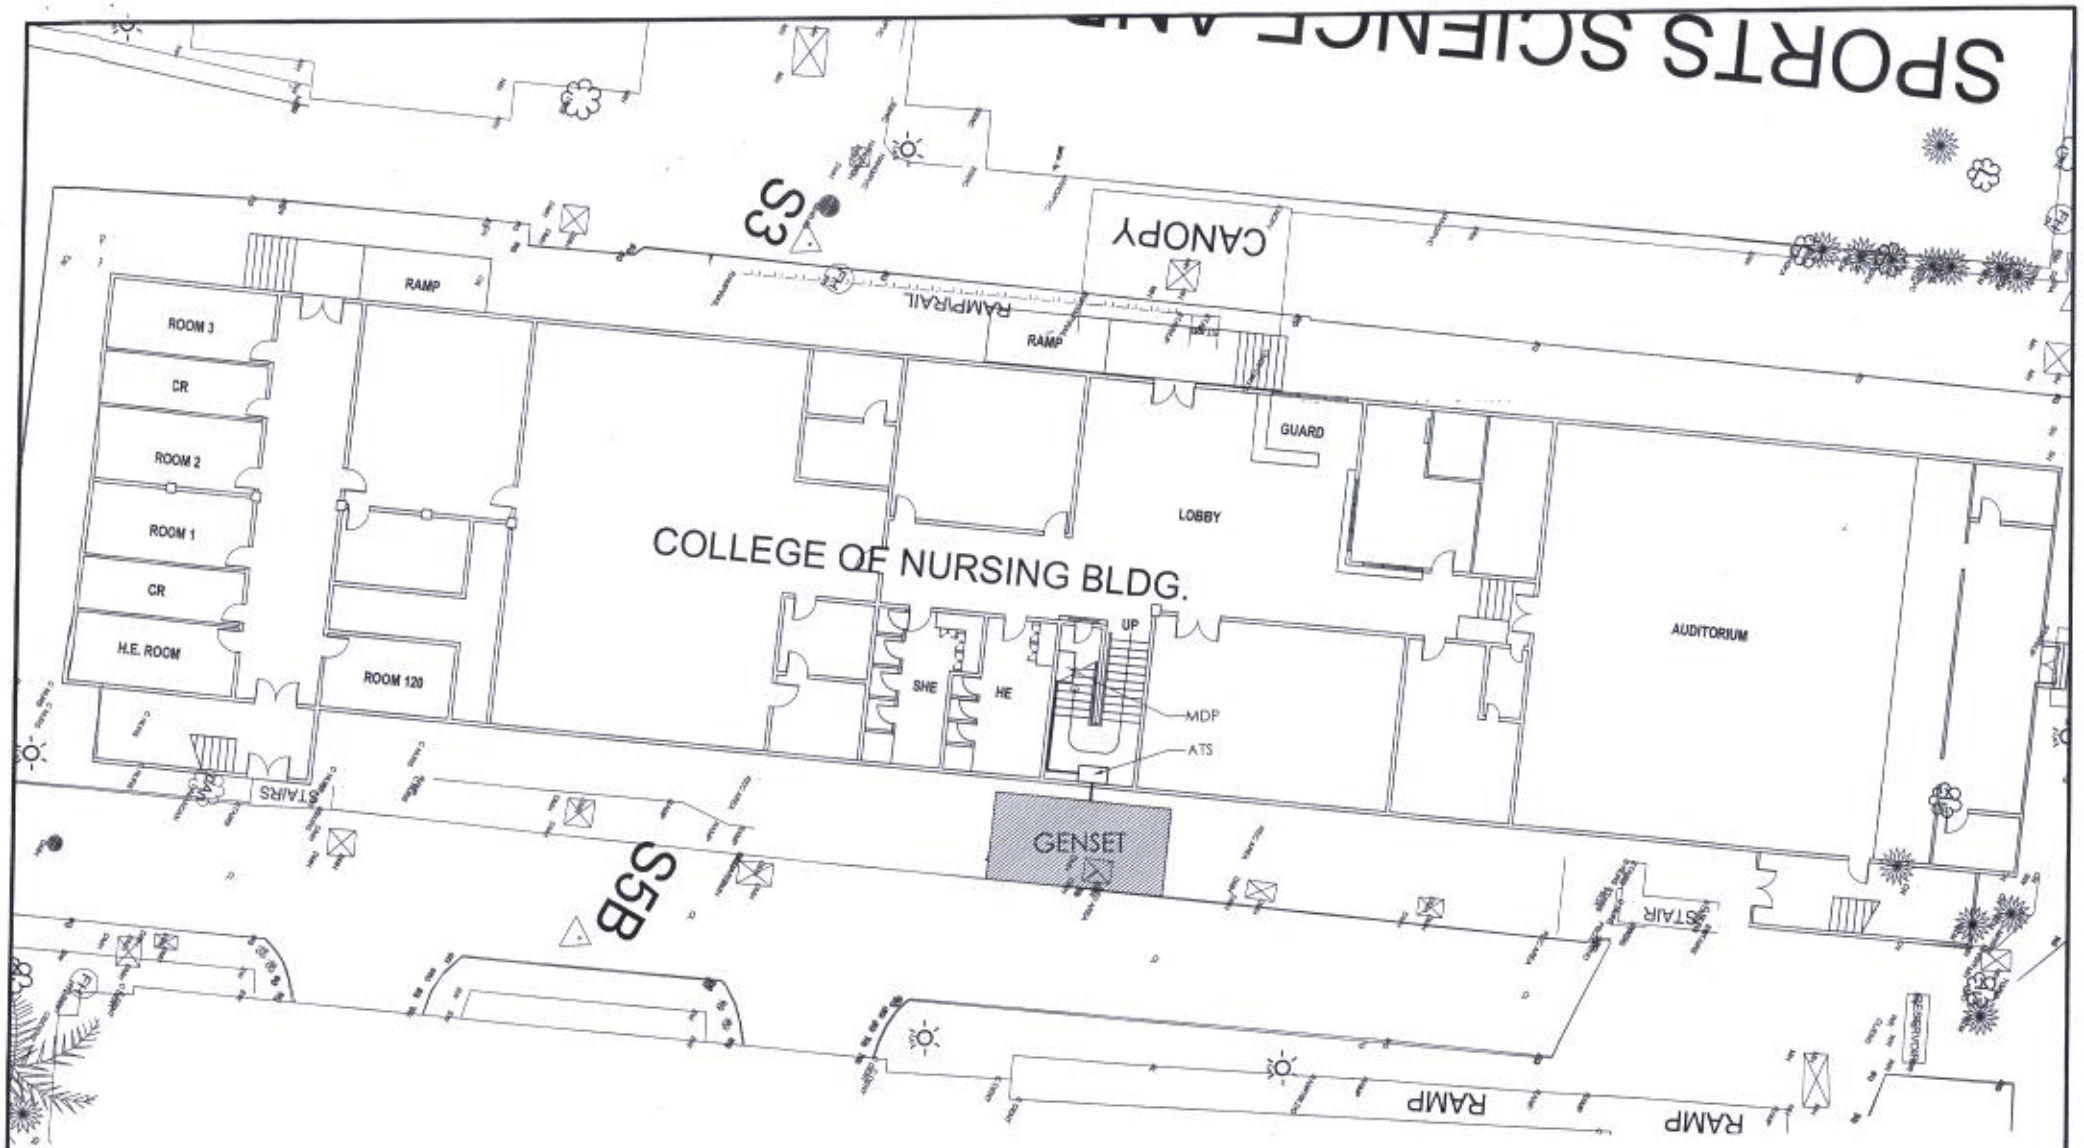

1 E-1 COLLEG OF NURSING KEYPLAN
SCALE: 1:200

CPDMO U.P. MANILA — CAMPUS PLANNING DEVELOPMENT & MAINTENANCE OFFICE, P. Faura Street, Ermita, Manila, Tel. No. 526-2233, Telefax No. 526-8420	CERTIFIED CORRECT: AR. ALLEN R. BUENAVENTURA, MSCM, CHIEF, CPDMO	PROJECT TITLE: PROPOSED GENSET MOUNTED ON CONCRETE PAD, University of the Philippines Manila	RECOMMENDING APPROVAL: MICHAEL L. TEE, MD, MHPEd, MBA, VICE CHANCELLOR FOR PLANNING AND DEVELOPMENT	APPROVED: ARLENE A. SAMANIEGO, MD, VICE CHANCELLOR FOR ADMINISTRATION, 09 OCT 2017	SHEET CONTENT: KEYPLAN	DATE ISSUED: / DATE REVISED: / REVISION NO.: / REF. NO.: / CADD FILE:
	PREPARED BY: AR. MARK ANTHONY C. QUINTO, DRAFTSMAN III; RENATO B. REMORQUE, ENGINEER 1, ELECTRICAL					SHEET NO.: E-1.07
	CADD BY:					14 OF 21

RA 9266 : THIS DRAWING AS AN INSTRUMENT OF SERVICE IS THE PROPERTY OF CPDMO UP MANILA AND SUCH MUST NOT BE REPRODUCED OR COPIED IN OR IN WHOLE WITHOUT PERMISSION.

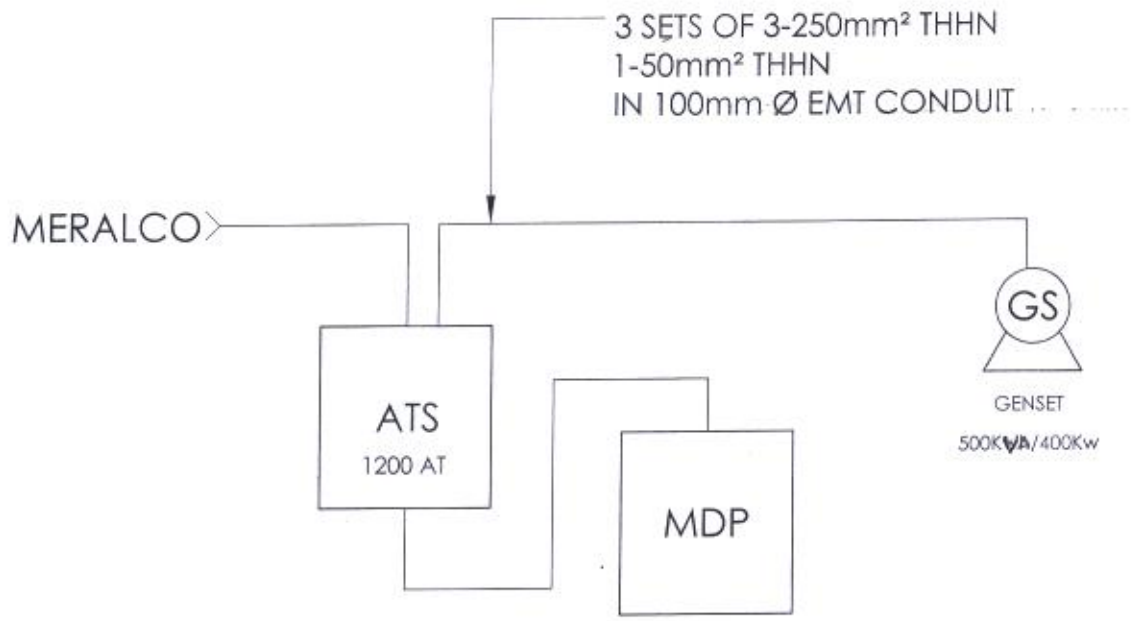

1 E-1 SINGLE LINE DIAGRAM
SCALE: N.T.S

CPDMO U.P. MANILA — CAMPUS PLANNING DEVELOPMENT & MAINTENANCE OFFICE, P. Feura Street, Ermita, Manila, Tel. No. 525-2233, Telefax No. 526-8420	CERTIFIED CORRECT: AR. ALLEN R. BUENAVENTURA, MSCM, CHIEF, CPDMO	PROJECT TITLE: PROPOSED GENSET MOUNTED ON CONCRETE PAD (University of the Philippines Manila)	RECOMMENDING APPROVAL: MICHAEL L. TEE, MD, MHPEd., MBA, VICE CHANCELLOR FOR PLANNING AND DEVELOPMENT	APPROVED: ARLENE A. SAMANIEGO, MD., VICE CHANCELLOR FOR ADMINISTRATION, 09 OCT 2017	SHEET CONTENT: SINGLE LINE DIAGRAM	DATE ISSUED: / DATE REVISED: / REVISION NO.: / REF. NO.: / CADD FILE:	SHEET NO.: E-2.07
	PREPARED BY: AR. MARK ANTHONY C. GUNTIO, DRAFTSMAN II; RENATO B. REMORQUE, ENGINEER I, ELECTRICAL						15 OF 21
	CADD BY:						

RA 9266 : THIS DRAWING AS AN INSTRUMENT OF SERVICE IS THE PROPERTY OF CPDMO UP MANILA AND SUCH MUST NOT BE REPRODUCED OR COPIED IN OR IN WHOLE WITHOUT PERMISSION.

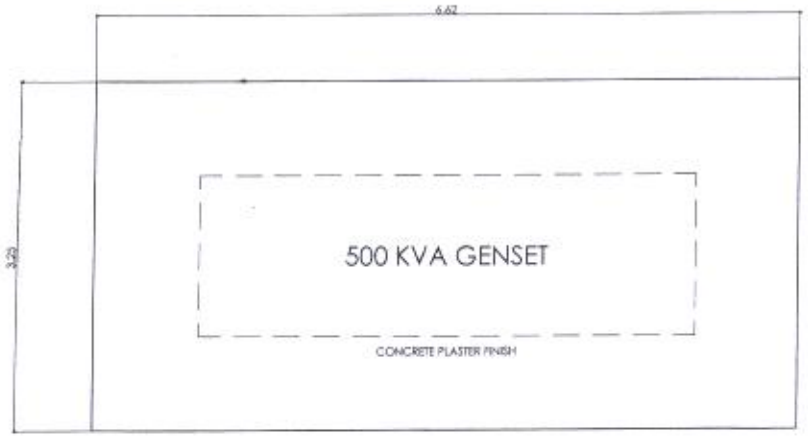

1 A-2 GENSET PLATFORM PLAN
SCALE: 1:50

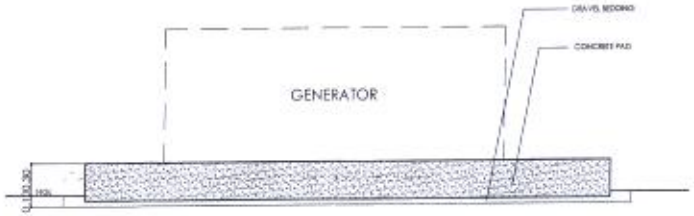

SECTION

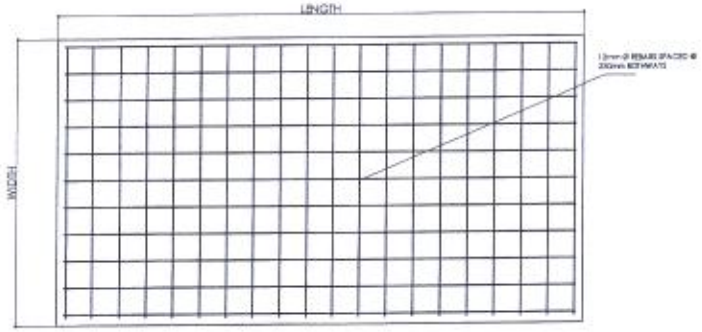

PLAN

2 A-2 TYPICAL CONCRETE PAD DETAIL
SCALE: 1:50

CPDMO U.P. MANILA — CAMPUS PLANNING DEVELOPMENT & MAINTENANCE OFFICE, P. Faura Street, Ermita, Manila, Tel. No. 525-2233, Telefax No. 526-8420	CERTIFIED CORRECT: AR. ALLEN R. BUENAVENTURA, MSCM, CHIEF, CPDMO	PROJECT TITLE: PROPOSED GENSET MOUNTED ON CONCRETE PAD, University of the Philippines Manila	RECOMMENDING APPROVAL: MICHAEL L. TEE, MD, MHPEd., MBA., VICE CHANCELLOR FOR PLANNING AND DEVELOPMENT	APPROVED: ARLENE A. SAMANIEGO, MD., VICE CHANCELLOR FOR ADMINISTRATION, 03 OCT 2017	SHEET CONTENT: SINGLE LINE DIAGRAM, ROOF PLAN, GENSET PLATFORM PLAN	DATE ISSUED: / DATE REVISED: / REVISION NO.: / REF. NO.: / CADD FILE:	SHEET NO.: A-2.08
	PREPARED BY: AR. MARK PHILIPPE C. QUINTO, DRAFTSMAN III; AR. LEONARD P. CORDERO, ADMINISTRATIVE OFFICER V						16 OF 21
	CADD BY:						

RA 8266 : THIS DRAWING AS AN INSTRUMENT OF SERVICE IS THE PROPERTY OF CPDMO UP MANILA AND SUCH MUST NOT BE REPRODUCED OR COPIED IN OR IN WHOLE WITHOUT PERMISSION.

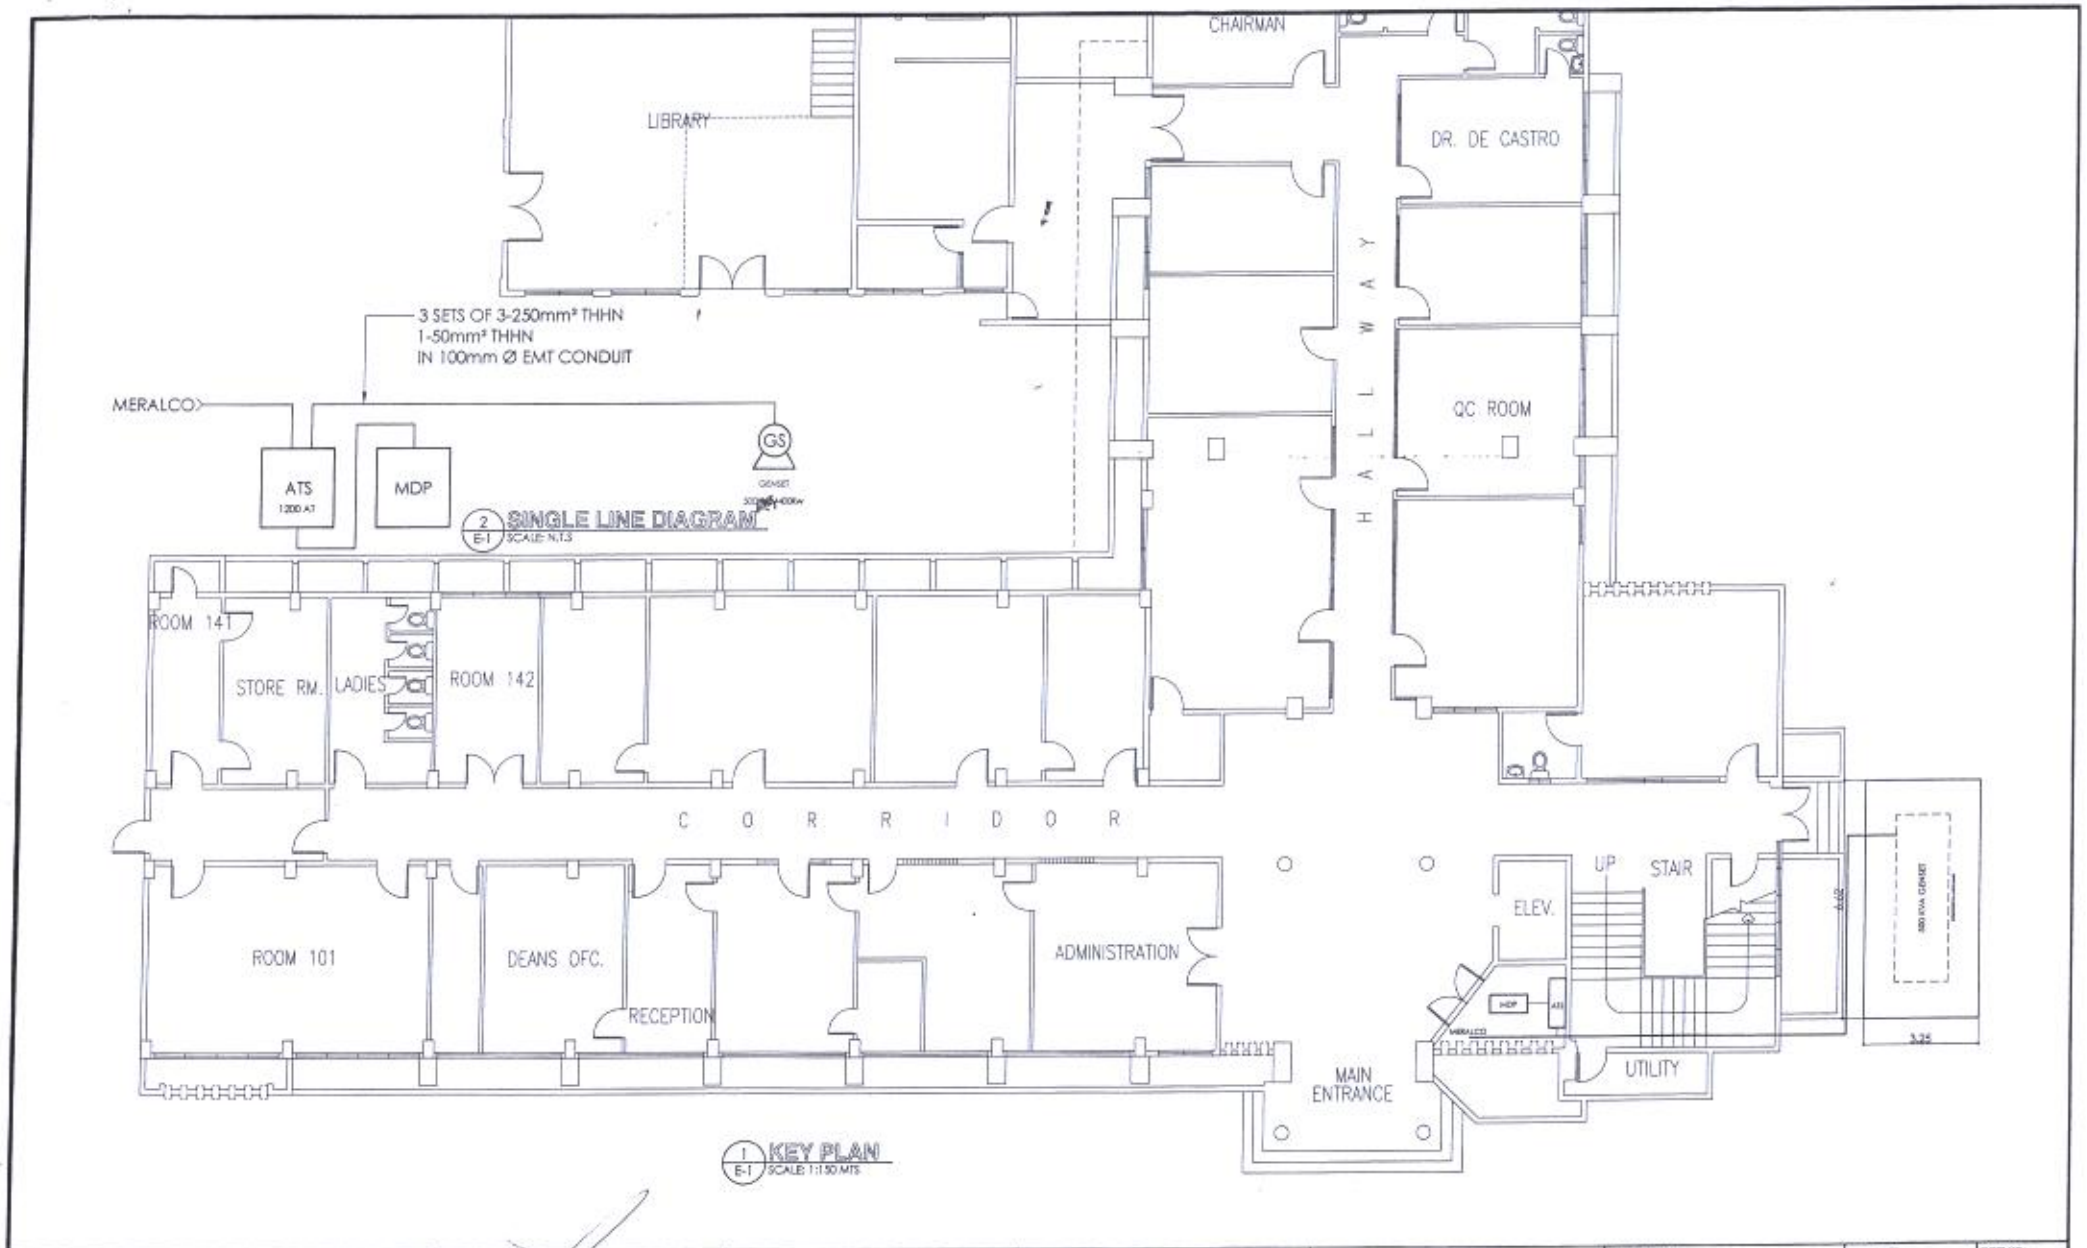

CPDMO
U.P. MANILA

CAMPUS PLANNING DEVELOPMENT & MAINTENANCE OFFICE
P. Faura Street, Ermita, Manila
Tel. No. 525-2233
Telefax No. 525-8420

RA 9266 : THIS DRAWING AS AN INSTRUMENT OF SERVICE IS THE PROPERTY OF CPDMO UP MANILA AND SUCH MUST NOT BE REPRODUCED OR COPIED IN OR IN WHOLE WITHOUT PERMISSION.

CERTIFIED CORRECT:
AR. ALLEN R. BUENAVENTURA, MSCM
CHIEF, CPDMO

PREPARED BY:
AR. MARIANNE JOSEPH C. QUINTO
DRAFTSMAN III

RENATO B. REMORGUE
ENGINEER 1 ELECTRICAL

CADD BY:

PROJECT TITLE:
PROPOSED GENSET & POWER HOUSE
University of the Philippines Manila

RECOMMENDING APPROVAL:
MICHAEL L. TEE, MD, MHPEd, MBA.
VICE CHANCELLOR FOR PLANNING AND DEVELOPMENT

APPROVED:
ARLENE A. SAMANIEGO, MD.
VICE CHANCELLOR FOR ADMINISTRATION
08 OCT 2017

SHEET CONTENT:
KEY PLAN

DATE ISSUED:
DATE REVISED:
REVISION NO.:
REF. NO.:
CADD FILE:

SHEET NO.:
E-1.08

17 OF 21

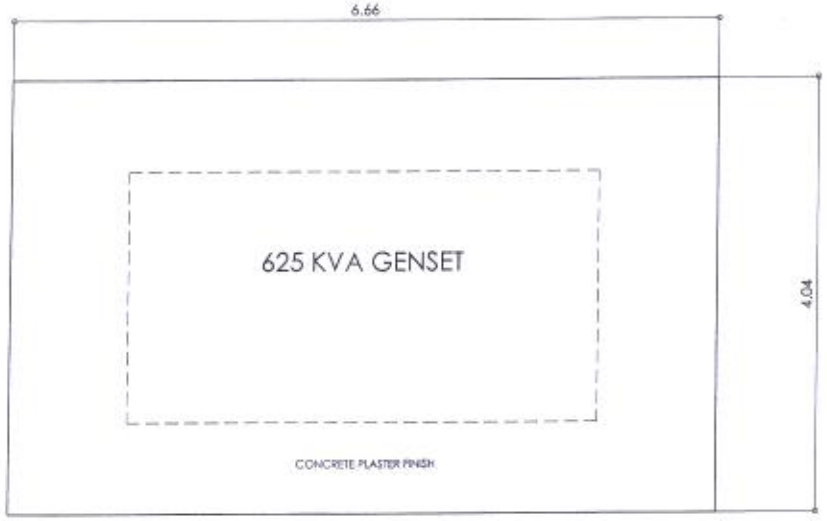

1 / A-3 GENSET PLATFORM PLAN
SCALE: 1:50

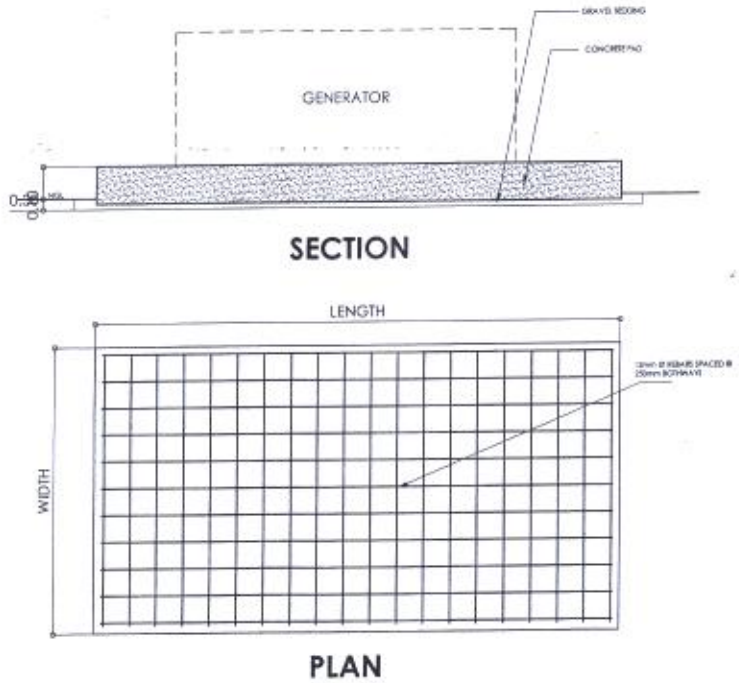

2 / A-3 TYPICAL CONCRETE PAD DETAIL
SCALE: 1:50

CPDMO U.P. MANILA — CAMPUS PLANNING DEVELOPMENT & MAINTENANCE OFFICE, P. Faura Street, Ermita, Manila, Tel. No. 525-2233, Telefax No. 526-8420	CERTIFIED CORRECT: AR. ALLEN R. BUENAVENTURA, MSCM, CHIEF, CPDMO	PROJECT TITLE: PROPOSED GENSET MOUNTED ON CONCRETE PAD, UNIVERSITY OF THE PHILIPPINES MANILA	RECOMMENDING APPROVAL: MICHAEL L. TEE, MD, MHPEd, MBA, VICE CHANCELLOR FOR PLANNING AND DEVELOPMENT	APPROVED: ARLENE A. SAMANIEGO, MD, VICE CHANCELLOR FOR ADMINISTRATION, 09 OCT 2007	SHEET CONTENT: GENSET PAD PLAN, TYPICAL CONCRETE PAD DETAIL	DATE ISSUED: — / DATE REVISED: — / REVISION NO.: — / REF. NO.: — / CADD FILE:	SHEET NO.: A-2..09 / 18 OF 21
	PREPARED BY: AR. MARK ANTHONY C. QUINTO, DRAFTSMAN III; AR. LEONARDO P. CORDERO, ADMINISTRATIVE OFFICER V					
	CADD BY:					

RA 8293 : THIS DRAWING AS AN INSTRUMENT OF SERVICE IS THE PROPERTY OF CPDMO UP MANILA AND SUCH MUST NOT BE REPRODUCED OR COPIED IN OR IN WHOLE WITHOUT PERMISSION.

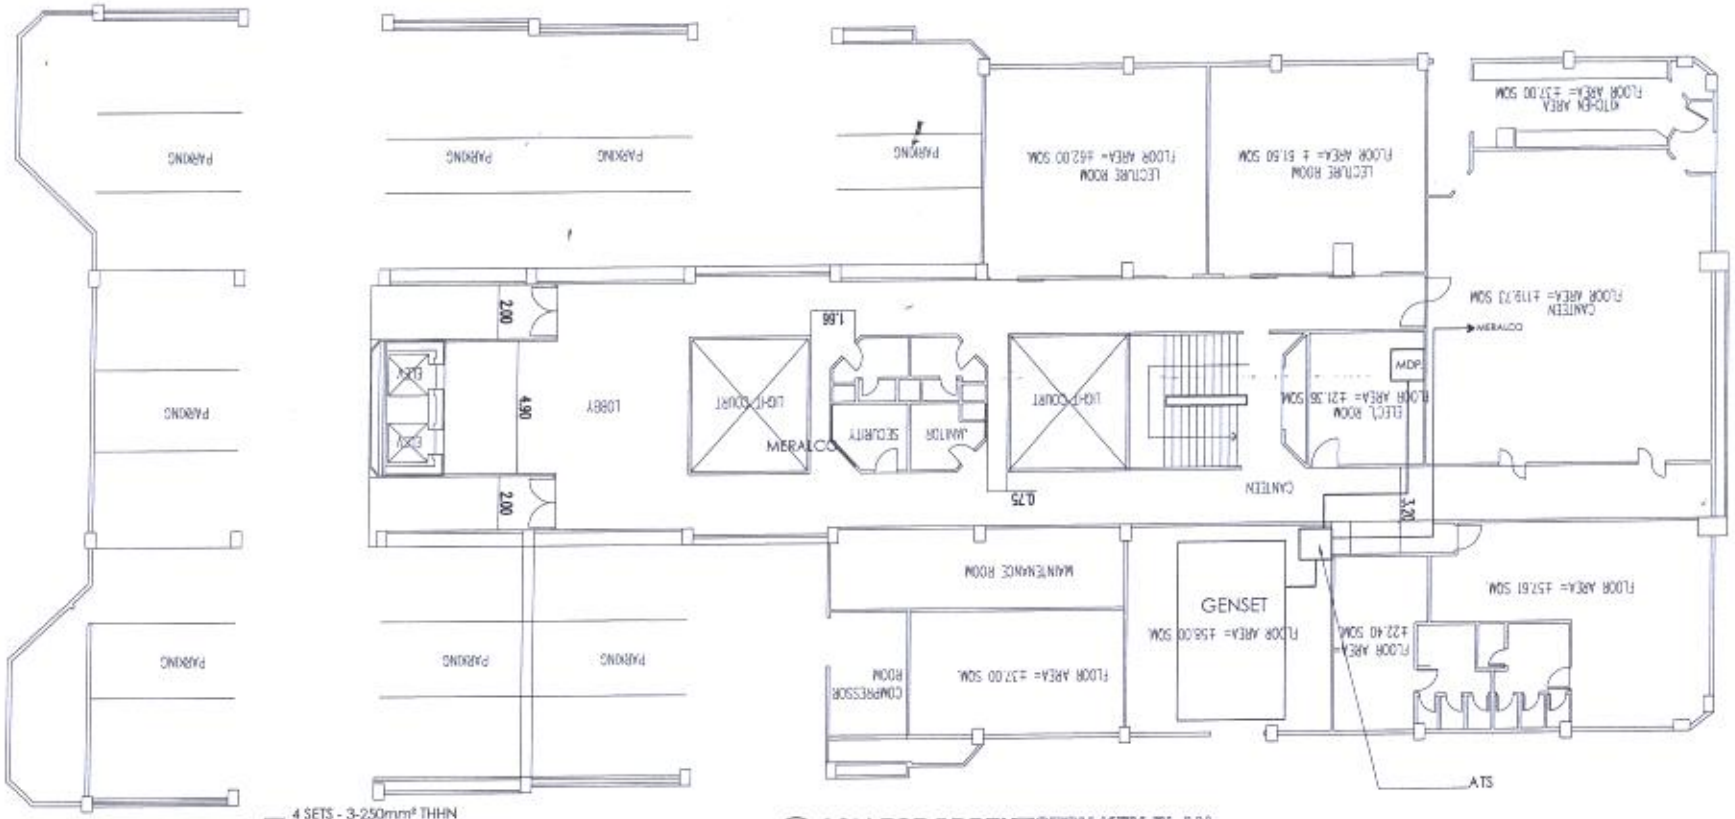

1 COLLEGE OF DENTISTRY KEY PLAN
E-1 SCALE: 1:200

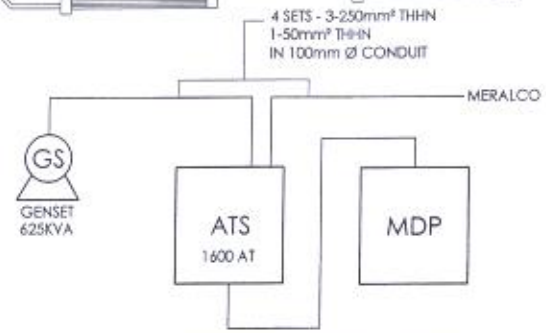

2 SINGLE LINE DIAGRAM
E-1 SCALE: N.T.S

CPDMO
U.P. MANILA

CAMPUS PLANNING DEVELOPMENT & MAINTENANCE OFFICE
P. Faura Street, Ermita, Manila
Tel. No. 526-2233
Telefax No. 526-8420

RA 9266 : THIS DRAWING AS AN INSTRUMENT OF SERVICE IS THE PROPERTY OF CPDMO UP MANILA AND SUCH MUST NOT BE REPRODUCED OR COPIED IN OR IN WHOLE WITHOUT PERMISSION.

CERTIFIED CORRECT:
AR. ALLEN R. BUENAVENTURA, MSCM
CHIEF, CPDMO

PREPARED BY:
ARMARK ANTHONY C. QUINTO
DRAFTSMAN III

RENATO A. DEMORGUE
ENGINEER I, ELECTRICAL

CADD BY:

PROJECT TITLE:
PROPOSED GENSET MOUNTED ON CONCRETE PAD
University of the Philippines Manila

RECOMMENDING APPROVAL:
MICHAEL L. TEE, MD, MHPEd., MBA.
VICE CHANCELLOR FOR PLANNING AND DEVELOPMENT

APPROVED:
ARLENE A. SAMANIEGO, MD.
VICE CHANCELLOR FOR ADMINISTRATION

SHEET CONTENT:
KEYPLAN
SINGLE LINE DIAGRAM

DATE ISSUED:
DATE REVISED:
REVISION NO.:
REF. NO.:
CADD FILE:

SHEET NO.:
E-1.09

19 OF 21

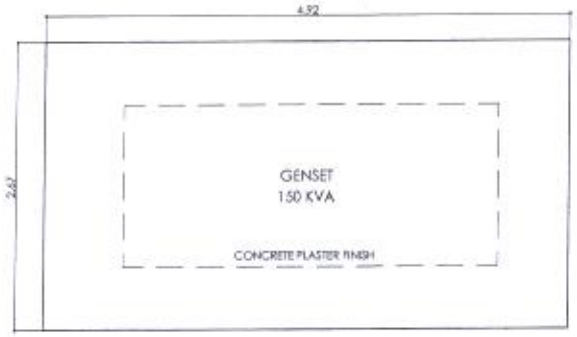

2 / A-2 CONCRETE PAD PLAN
SCALE: 1:50

SECTION

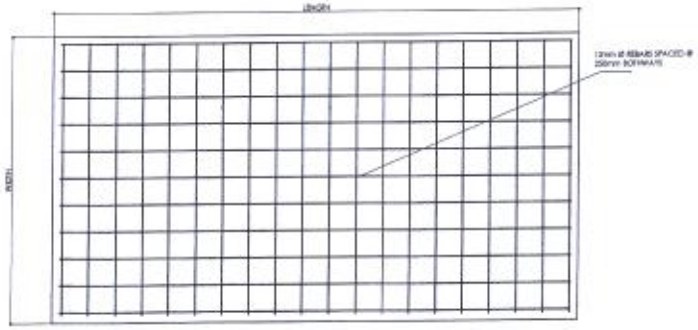

PLAN

2 / A-2 TYPICAL CONCRETE PAD DETAIL
SCALE: 1:50

CPDMO U.P. MANILA — CAMPUS PLANNING DEVELOPMENT & MAINTENANCE OFFICE, P. Faura Street, Ermita, Manila, Tel. No. 525-2333, Telefax No. 525-8420	CERTIFIED CORRECT: AR. ALLEN R. BUENAVENTURA, MSCM, CHIEF, CPDMO	PROJECT TITLE: PROPOSED GENSET MOUNTED ON CONCRETE PAD, University of the Philippines Manila	RECOMMENDING APPROVAL: MICHAEL L. TEE, MD, MHPEd., MBA, VICE CHANCELLOR FOR PLANNING AND DEVELOPMENT	APPROVED: ARLENEA. SAMANIEGO, MD., VICE CHANCELLOR FOR ADMINISTRATION	SHEET CONTENT: CONCRETE PAD PLAN TYPICAL DETAIL OF CONCRETE PAD.	DATE ISSUED:	SHEET NO.: A-2.10
	PREPARED BY: ARJMARK ROBERT C. QUINTO, DRAFTSMAN III; AR. LEONARDO F. CORDERO, ADMINISTRATIVE OFFICER V					DATE REVISED:	
						REVISION NO.:	
						REF. NO.:	
	CADD BY:					CADD FILE:	20 OF 21

RA 9293 : THIS DRAWING AS AN INSTRUMENT OF SERVICE IS THE PROPERTY OF CPDMO UP MANILA AND SUCH MUST NOT BE REPRODUCED OR COPIED IN OR IN WHOLE WITHOUT PERMISSION.

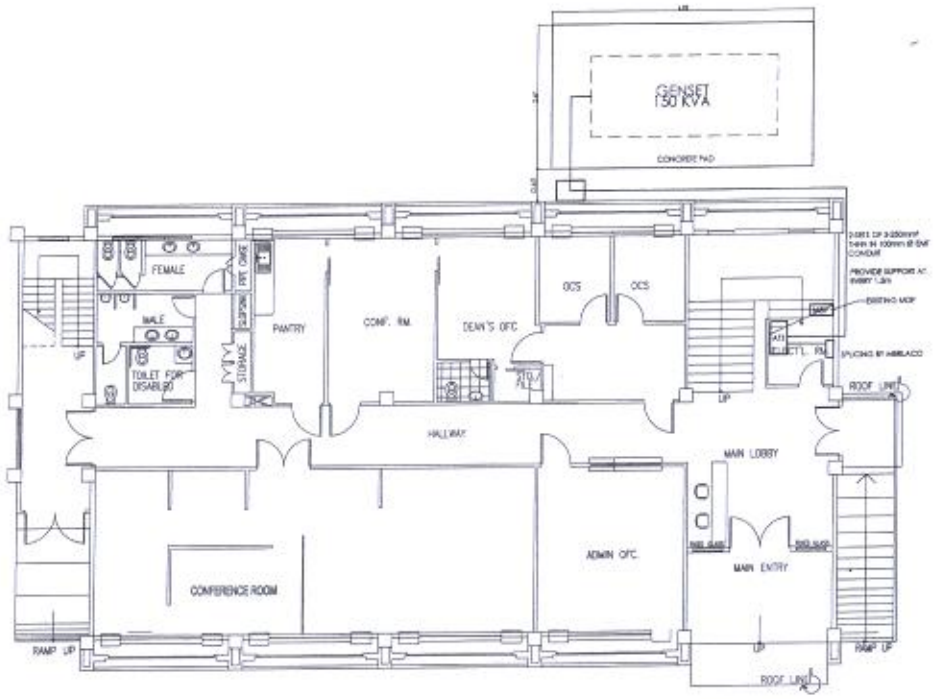

PEDRO GIL ST.

1 E-1 KEY PLAN
SCALE: 1:100

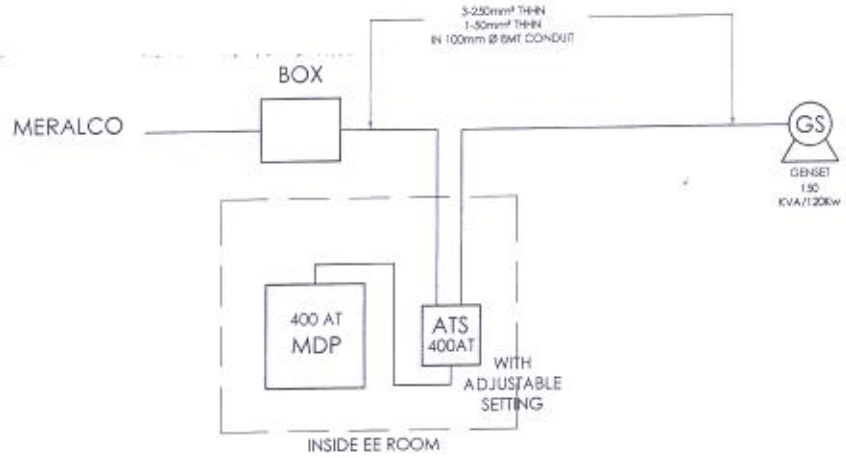

2 E-1 SINGLE LINE DIAGRAM
SCALE: N.T.S

CPDMO U.P. MANILA — CAMPUS PLANNING DEVELOPMENT & MAINTENANCE OFFICE, P. Faura Street, Ermita, Manila, Tel. No. 525-2233, Telefax No. 526-8420	CERTIFIED CORRECT: AR. ALLEN R. BUENAVENTURA, MSCM, CHIEF, CPDMO	PROJECT TITLE: PROPOSED GENSET MOUNTED ON CONCRETE PAD, University of the Philippines Manila	RECOMMENDING APPROVAL: MICHAEL L. TEE, MD, MHPEd, MBA, VICE CHANCELLOR FOR PLANNING AND DEVELOPMENT	APPROVED: ARLENE A. SAMANIEGO, MD, VICE CHANCELLOR FOR ADMINISTRATION	SHEET CONTENT: KEY PLAN SINGLE LINE DIAGRAM	DATE ISSUED: / DATE REVISED: / REVISION NO.: / REF. NO.: / CADD FILE:	SHEET NO.: E-1.10
	PREPARED BY: AR. ALBERT ANTONY C. QUINTO, DRAFTSMAN III; RENATO L. REMORQUE, ENGINEER I, ELECTRICAL						21 OF 21
	CADD BY:						

R.A. 8286 : THIS DRAWING AS AN INSTRUMENT OF SERVICE IS THE PROPERTY OF CPDMO UP MANILA AND SUCH MUST NOT BE REPRODUCED OR COPIED IN OR IN WHOLE WITHOUT PERMISSION.