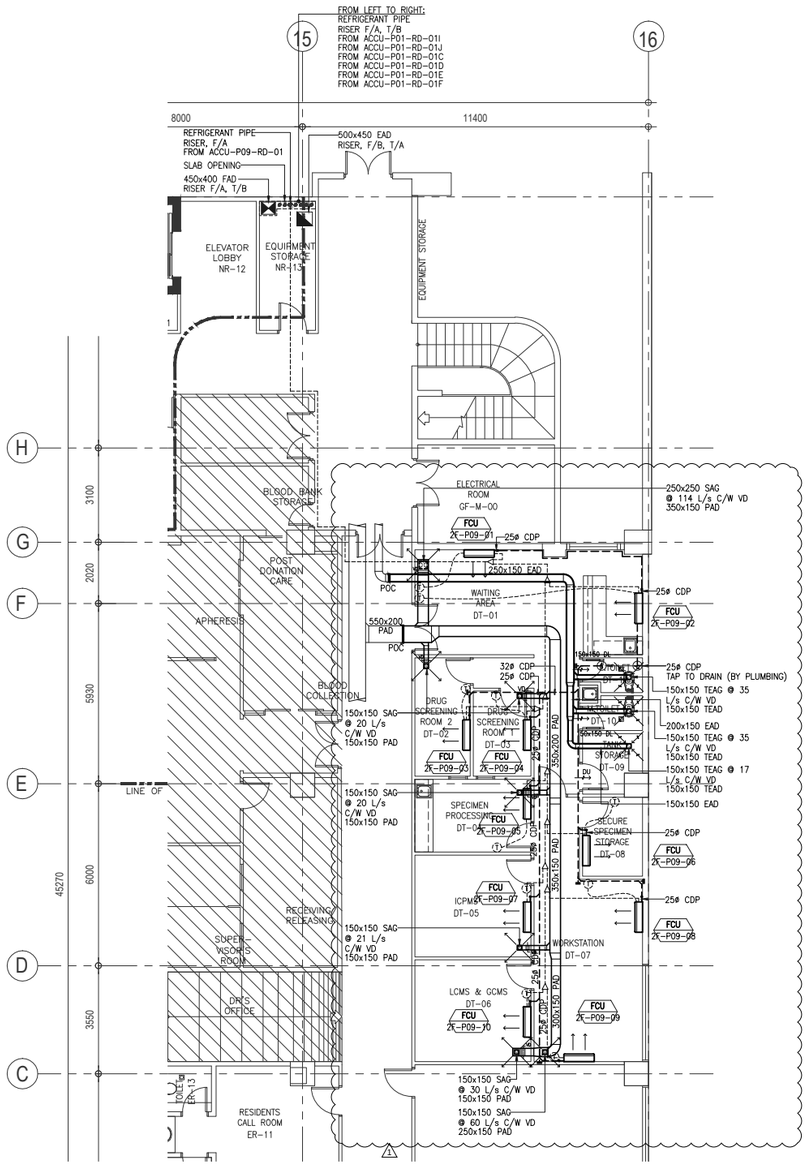

1 P09-M1-01

P09 DRUG TESTING FACILITY ACMV LAYOUT

SCALE 1:100

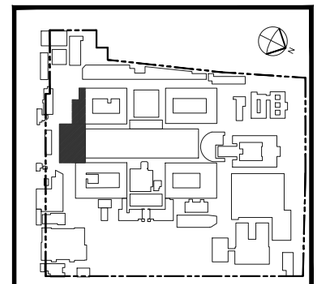

PROJECT

PHILIPPINE GENERAL HOSPITAL
INFRASTRUCTURE PROJECTS

P09 DRUG TESTING FACILITY

TAFT AVENUE ERMITA, BRGY 670 ZONE 72, MANILA, 1000 METRO MANILA

OWNER / CLIENT

PHILIPPINE GENERAL HOSPITAL

OFFICIAL REPRESENTATIVE

ARCHITECTURAL AND INTERIOR DESIGN CONSULTANT

[redacted] ARCHITECTS INTERIOR DESIGNERS PLANNERS URBAN DESIGNERS

G/F PIECO BUILDING
2242 DON CHINO ROCES AVENUE
MAKATI CITY, PHILIPPINES

Tel : (00 63 2) 817-1115, (632) 817-1116
Fax : (00 63 2) 817-0792
Email : archion@eastern.com.ph

MEPF CONSULTANT

Meinhardt Philippines, Inc.
25th Floor Chatham House 116 Valero cor.
V.A. Rufino St. Salcedo Village, Makati City
Tels. (632) 887-1331 E-mail mp@meinhardt.com.ph
Fax (632) 887-1172

ENGINEER:

OSCAR V. RELUCIO
PROFESSIONAL MECHANICAL ENGINEER

PTR NO. : 5913458		PRC NO. : 2886	
DATE ISSUED : JANUARY 05, 2017		DATE ISSUED : JANUARY 05, 2017	
PLACE ISSUED : MAKATI CITY		VALID UNTIL :	
TIN NO. :			

STRUCTURAL ENGINEERING CONSULTANT

QUANTITY SURVEYOR

REVISIONS:

No.	DESCRIPTION:	DATE:
1	TENDER BULLETIN NO. 1	09NOV17

GRAPHIC SCALE:

0 0.5 1.0 2.0 3.0 4.0
GRAPHIC SCALE 1:100 MTS.

DRAWING CONTENTS :

MECHANICAL SERVICES

P09 DRUG TESTING FACILITY
ACMV LAYOUT

SCALE	:	1:100	SHEET NO.
DRAWN BY	:	AME	P09-M1-01
DATE DRAWN	:	03JUL17	
CHECKED BY	:	ATM	
PROJECT NO.	:	MP1626	