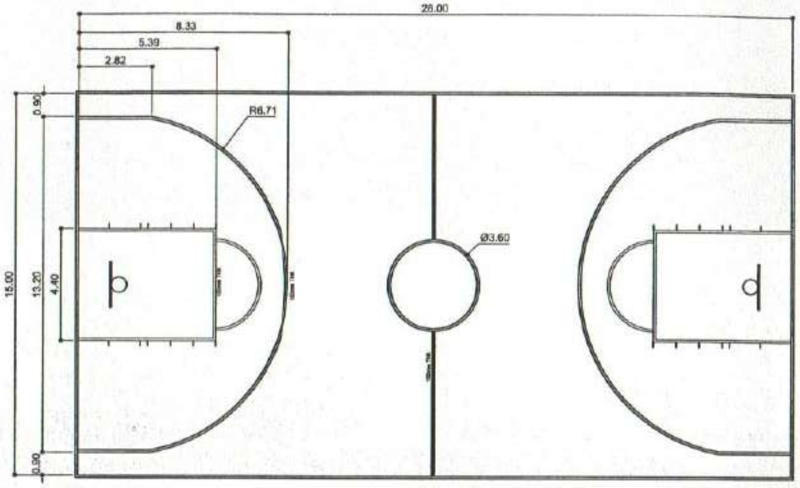

1 A-16 **BASKET BALL COURT PLAN (NCAA) PLAN**
SCALE 1:100

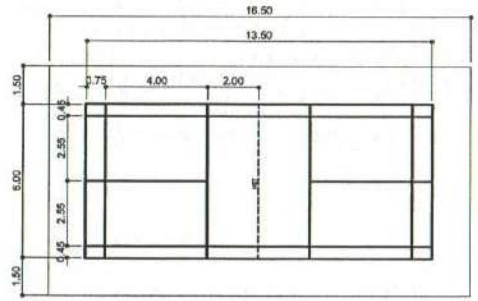

3 A-16 **BADMINTON COURT PLAN**
SCALE: 1:100

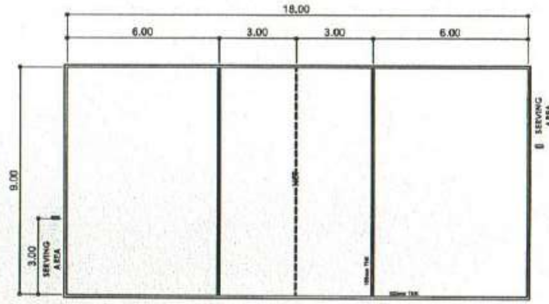

4 A-16 **VOLLEYBALL COURT PLAN**
SCALE: 1:100

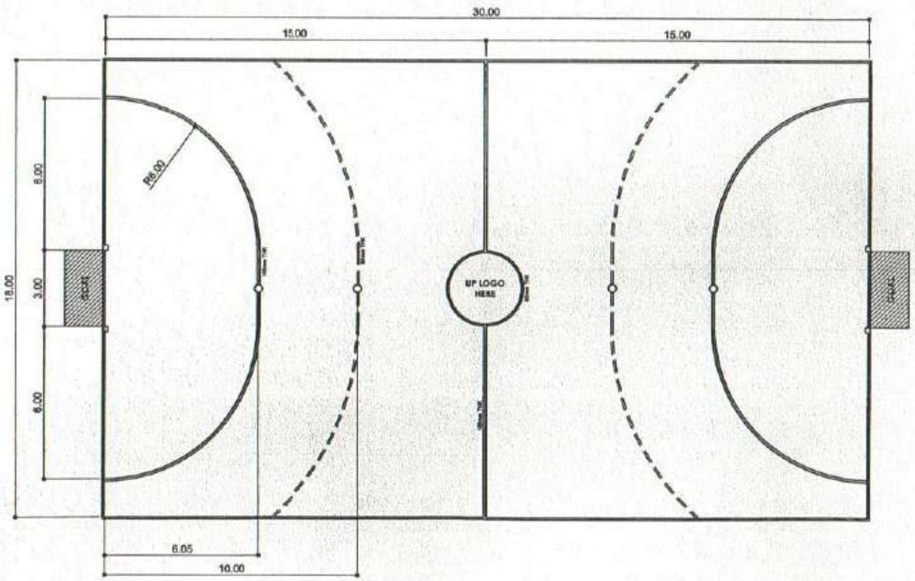

2 A-16 **FUTSAL COURT PLAN**
SCALE: 1:100

CPDMO
CAMPUS PLANNING DEVELOPMENT & MAINTENANCE OFFICE
P. Faura Street, Ermita, Manila
Tel. No. 525-2233
Telefax No. 526-8420
U.P. MANILA

RA 9266 : THIS DRAWING AS AN INSTRUMENT OF SERVICE IS THE PROPERTY OF CPDMO UP MANILA AND SUCH MUST NOT BE REPRODUCED OR COPIED IN OR IN WHOLE WITHOUT PERMISSION.

ARCHITECT OF RECORD:
AR. MARK ANTHONY C. QUINITO

PRC NO.	: 33916	PTR NO.	: MLA7005408
TIN NO.	: 423-095-647	ISSUED ON	: JAN 10,2018
IAPOA	:	ISSUED AT	: MANILA

ENDORSED BY:
AR. ROSARIO G. FLORE-BERNARDO
CHIEF, CPDMO

PROJECT TITLE:
COMPLETION OF SPORTS AND WELLNESS CENTER
UNIVERSITY OF THE PHILIPPINES MANILA

RECOMMENDING APPROVAL:
LEONARDO R. ESTACIO JR., PHD
DEAN COLLEGE OF ARTS AND SCIENCES
MICHAEL L. TEE, MD, MHPEd, MBA
VICE CHANCELLOR FOR PLANNING AND DEVELOPMENT
ARLENE A. SAMANIEGO, MD
VICE CHANCELLOR FOR ADMINISTRATION

APPROVED:
CARMENCITA D. PADILLA, MD, MAHPS
PROFESSOR & CHANCELLOR

SHEET CONTENT:
PLAYING COURT LAYOUTS

DATE ISSUED:
DATE COMPLETED:
REVISION NO./DATE:
REF. NO.:
CADD BY: ARMAO
DWG FILE:

SHEET NO.:
A-16
16 OF 17

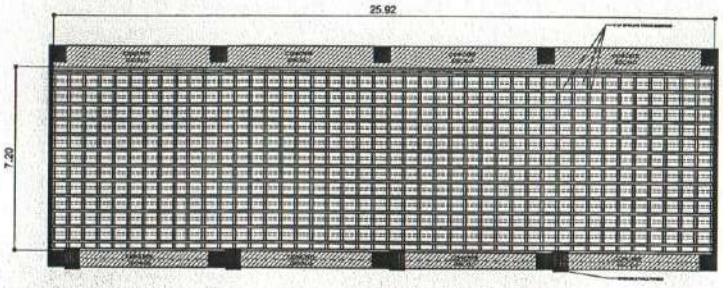

1 A-18 **SPRUNG FLOOR FRAMING PLAN**
SCALE: 1:100

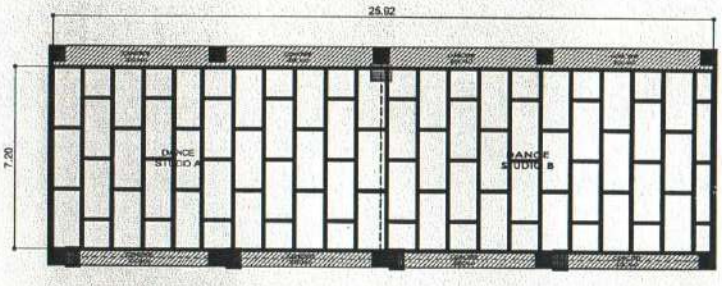

2 A-18 **SUBFLOOR LAYOUT**
SCALE: 1:100

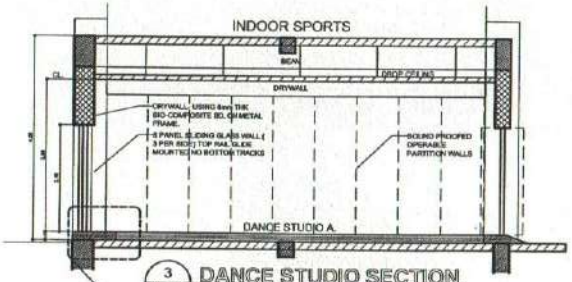

3 A-18 **DANCE STUDIO SECTION**
SCALE: 1:50

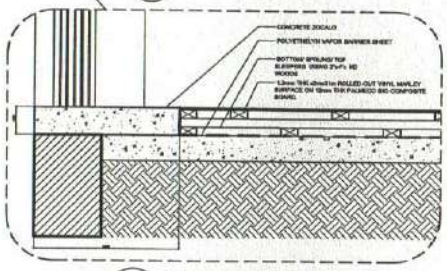

4 A-18 **BLOW-UP DETAIL**
SCALE: 1:15

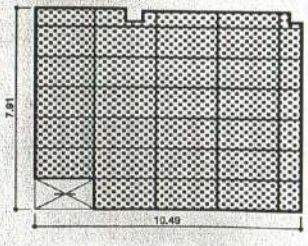

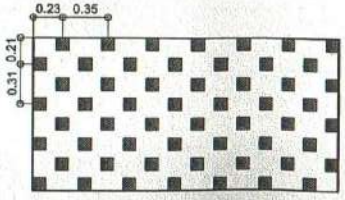

56 - 4"x4"x3" CLOSED-CELL POLYETHYLENE FOAM CUBE (FIXED WITH LIQUID NAILS/ PANEL

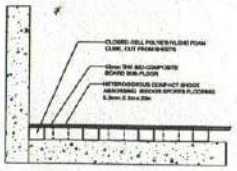

5 A-18 **FLOOR BOARD LAYOUT (MARTIAL ARTS RM)**
SCALE: 1:100

CAMPUS PLANNING DEVELOPMENT & MAINTENANCE OFFICE
CPDMO
P. Paura Street, Manila, Philippines
Tel. No. 536-3333
Telefax No. 536-4539
U.P. MANILA

RA 9266 : THIS DRAWING AS AN INSTRUMENT OF SERVICE IS THE PROPERTY OF CPDMO UP MANILA AND SUCH MUST NOT BE REPRODUCED OR COPIED IN OR IN WHOLE WITHOUT PERMISSION.

ARCHITECT OF RECORD:
AR. MARK ANTHONY C. QUINIBIO
PRC NO : 32918 PTR NO : NILA7005436
TIN NO : 423-973-647 ISSUED ON : JAN 10,2016
SAPOA : ISSUED AT : MANILA

ENDORSED BY:
AR. ROSALIE G. FLORES-BERNARDO
CHRP, CPDMO

PROJECT TITLE:
COMPLETION OF SPORTS AND WELLNESS CENTER
UNIVERSITY OF THE PHILIPPINES MANILA

RECOMMENDED APPROVAL:
LEONARDO E. ESTACIO JR. PhD
DEAN COLLEGE OF ARTS AND SCIENCES
MICHAEL L. TEE, MD, MHPEd, MBA
VICE CHANCELLOR FOR PLANNING AND DEVELOPMENT
ARLENE A. SAMANIEGO, MD
VICE CHANCELLOR FOR ADMINISTRATION

APPROVED:
CARMENCITA D. PADILLA, MD, MAHPS
PROFESSOR & CHANCELLOR

SHEET CONTENT:
SPRUNG FLOOR SYSTEM DETAILS

DATE ISSUED:
DATE COMPLETED:
REVISION NO./DATE:
REF. NO.:
CADD BY: ARMAG
DWG FILE:

SHEET NO.: A-17
17 OF 17

FR. PDF

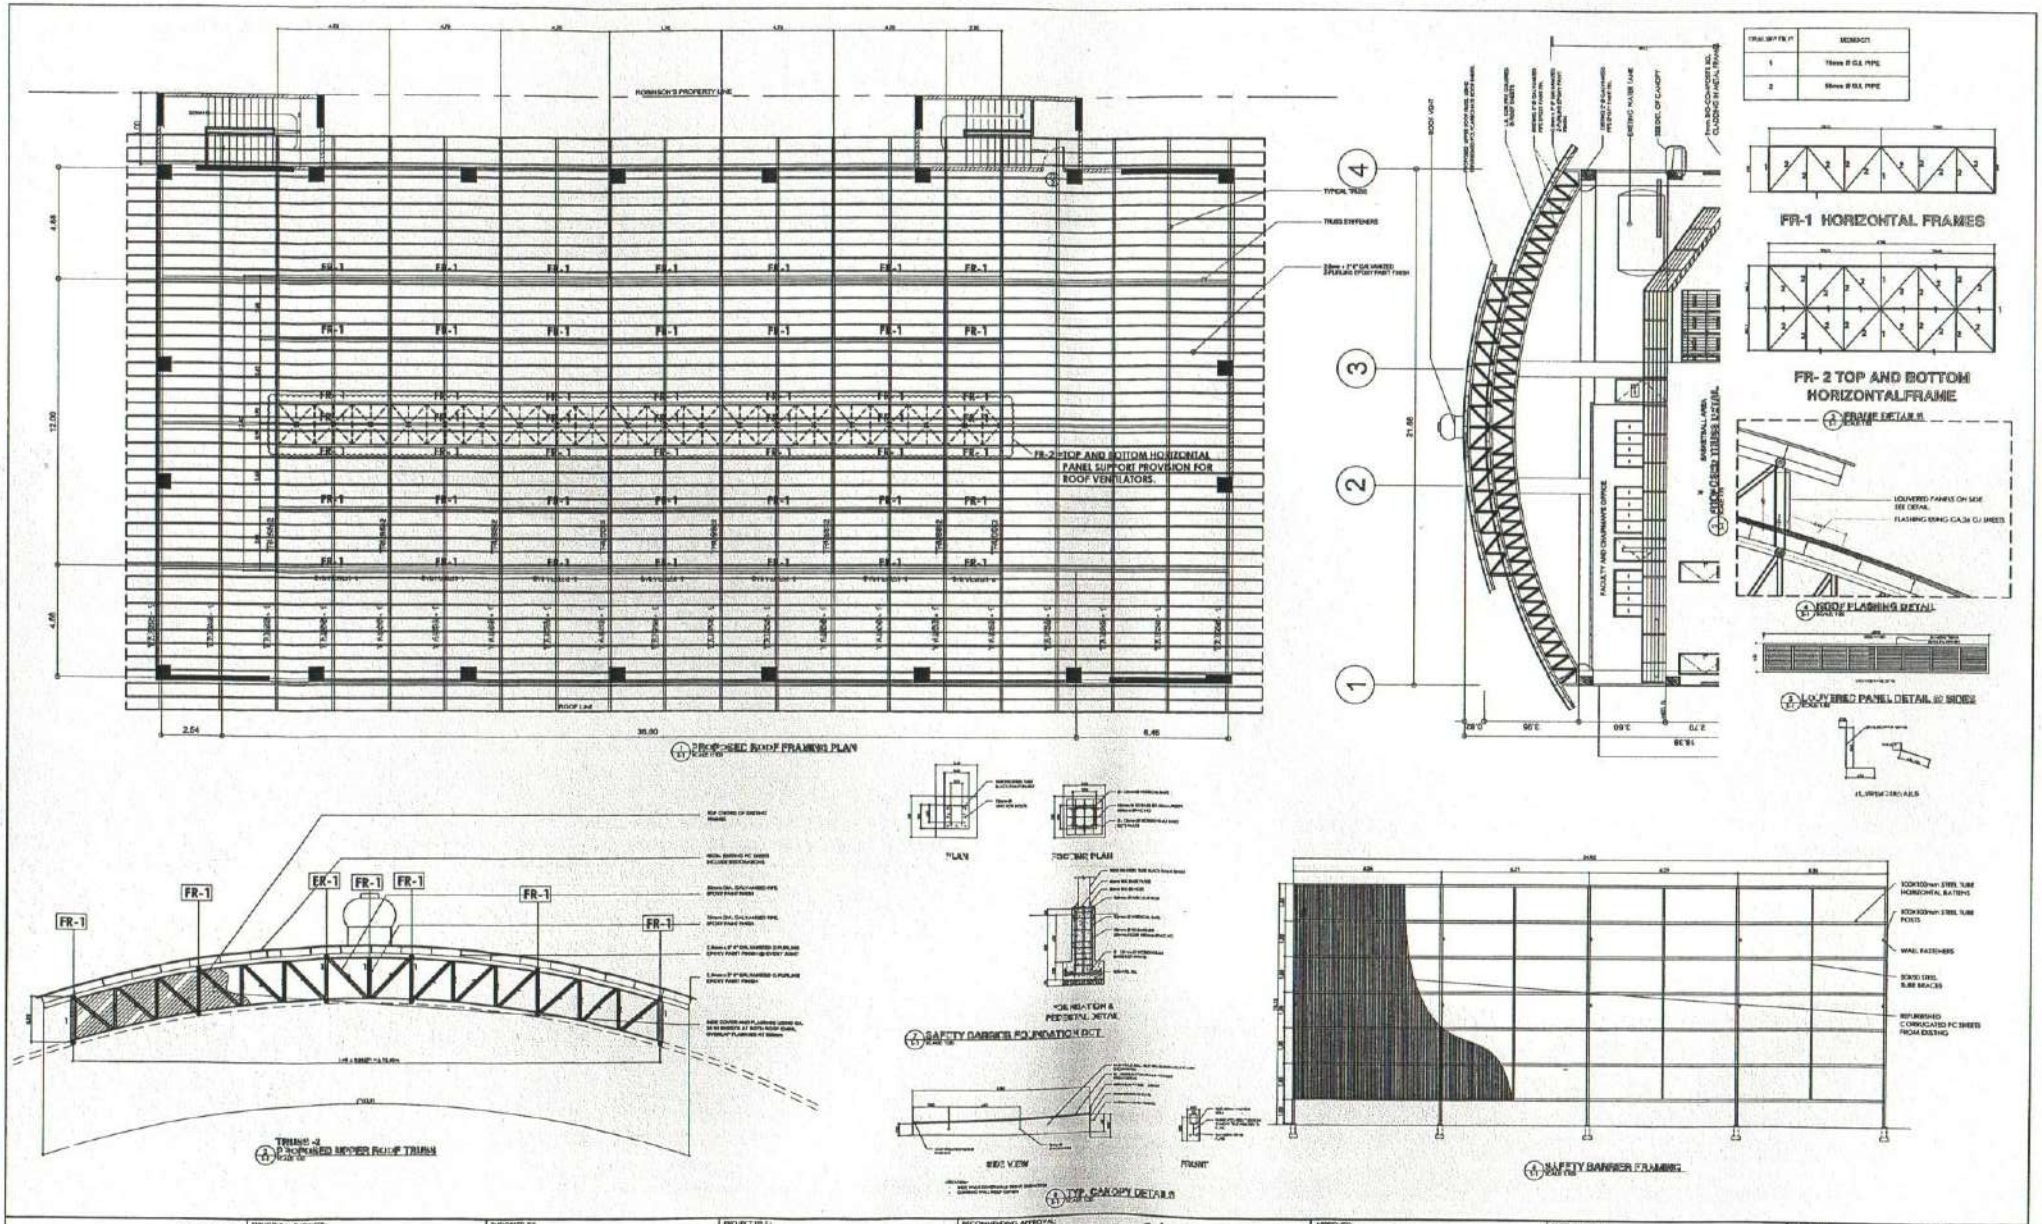

CAMPUS PLANNING DEVELOPMENT & MAINTENANCE OFFICE (CPDMO) — U.P. Visayas Street, Diliman, Manila — Tel. No. 928-3585 — Telefax No. 928-8400	STRUCTURAL ENGINEER: ENGR. EDINEL V. TADEO.
ENDORSED BY: AR. ROSSLIE G. FLORES-BERNARDO, CHIEF, CPDMO	PROJECT TITLE: COMPLETION OF SPORTS AND WELLNESS CENTER, UNIVERSITY OF THE PHILIPPINES MANILA
RECOMMENDING APPROVAL: LEONARDO P. ESTACIO JR., PhD, SECRETARY OF ARTS AND LETTERS; MICHAEL L. TEE, MD, MMPHM, MBA, VICE CHANCELLOR FOR PLANNING AND DEVELOPMENT; ARLENE A. SAMANIEGO, MD, VICE CHANCELLOR FOR ADMINISTRATION	APPROVED: CARMENCITA D. PADILLA, MD, MAHPS, PROVOST & CHANCELLOR
SHEET CONTENT: ROOF FRAMING PLAN, TYPICAL TRUSS DETAIL	DATE ISSUED: / DATE COMPLETED: / REVISION NO./DATE: / REF. INCL.: / SHEET NO.: S-1
PRC NO. / TIN NO. / PTR NO. / ISSUED ON / ISSUED AT / SCALE BY: AS NOTED / DWG REF.	1 OF 1

RA 8293 - THIS DRAWING AS AN INSTRUMENT OF SERVICE IS THE PROPERTY OF CPDMO UP MANILA AND SUCH MUST NOT BE REPRODUCED OR COPIED IN OR IN WHOLE WITHOUT PERMISSION.

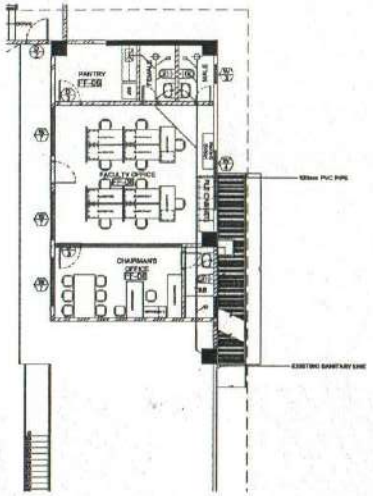

MEZZANINE SANITARY LINE

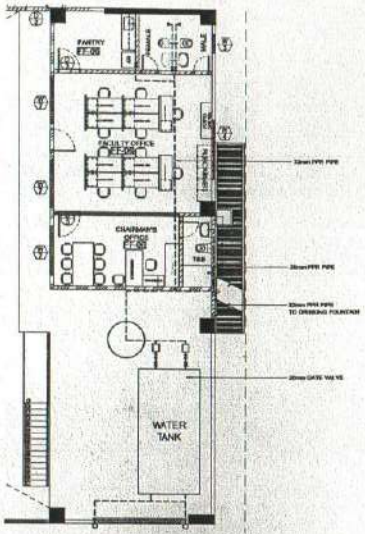

MEZZANINE WATER LINE

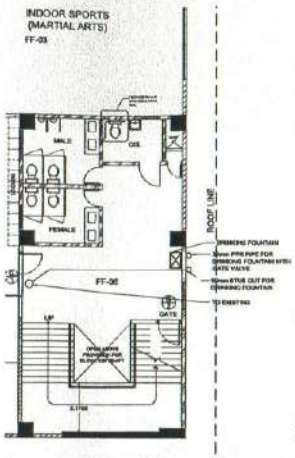

GROUND FLOOR SANITARY

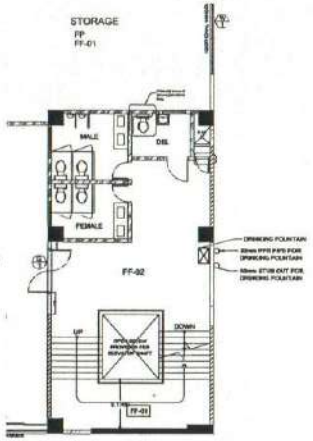

SECOND FLOOR SANITARY

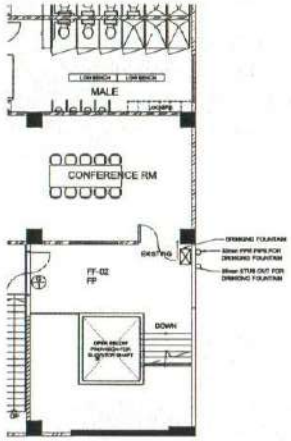

THIRD FLOOR SANITARY

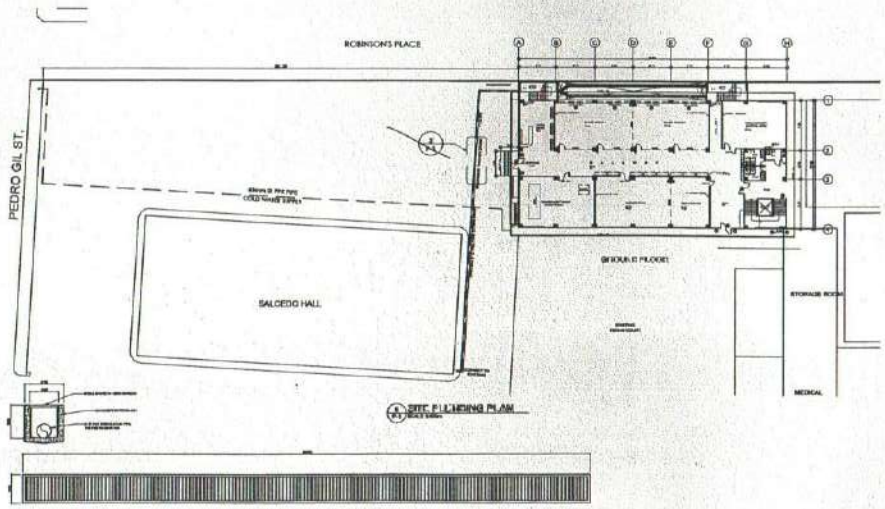

SITE PLUMBING PLAN

DETAIL OF TRENCH DRAIN

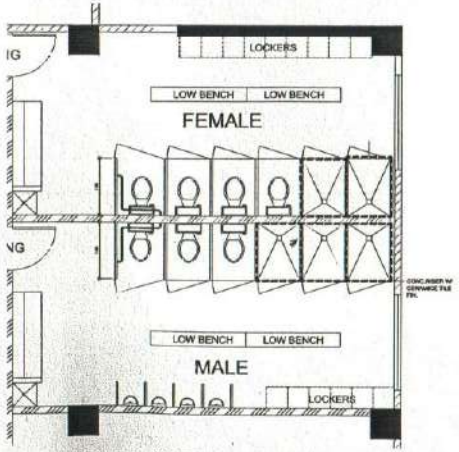

MALE & FEMALE CR (COMM. WATER BARRIER)

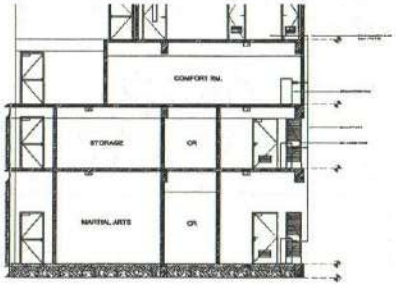

WATER LINE FOR DRINKING FOUNTAIN

CPDMO CAMPUS PLANNING DEVELOPMENT & MAINTENANCE OFFICE
P. Faura Street, Ermita, Manila
Tel. No. 524-2251
Telefax No. 524-9435
U.P. MANILA

RA 9266 : THIS DRAWING AS AN INSTRUMENT OF SERVICE IS THE PROPERTY OF CPDMO U.P. MANILA AND SUCH MUST NOT BE REPRODUCED OR COPIED IN OR IN WHOLE WITHOUT PERMISSION

PREPARED BY:
ARCHIBALD ANTHONY C. DERMIDO
RICARDO C. ALVARAR

ENDORSED BY:
AR. ROSALIE G. FLORES-BERNARDO
DIR. CPDMO

PROJECT TITLE:
COMPLETION OF SPORTS AND WELLNESS CENTER
UNIVERSITY OF THE PHILIPPINES MANILA

RECOMMENDING APPROVAL:
LEONARDO R. ESTACIO JR. PhD
MICHAEL L. TEE MD, MHPEM, MBA
ARLENE A. AMARIEGO, MD

APPROVED:
CARMENCITA D. PADILLA, MD, MAHPS

SHEET CONTENT:
MEZZANINE WATER AND SANITARY LINE
TRENCH DRAIN DETAIL
DRINKING FOUNTAIN WATER LINE

DATE ISSUED:
DATE COMPLETED:
REVISION NO./DATE:
REF. NO.:
CADD BY: ---
DWG FILE:

SHEET NO.: P-1

1 OF 1

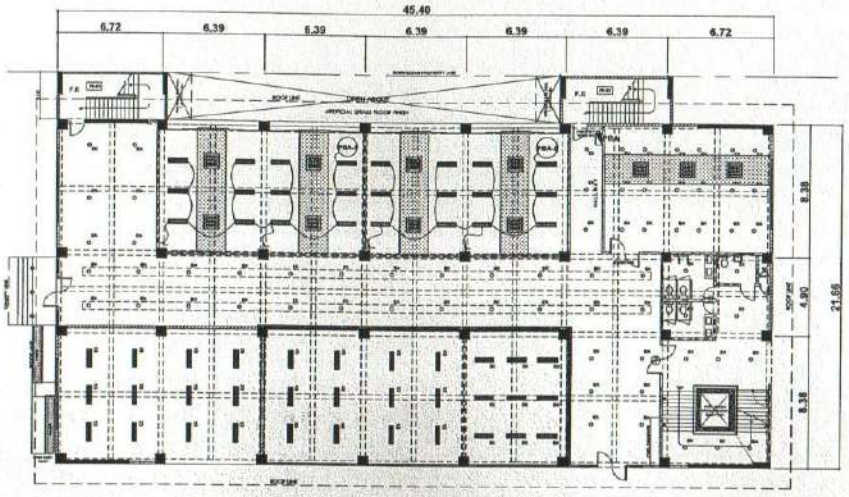

1/E-1 GROUND FLOOR LIGHTING LAYOUT

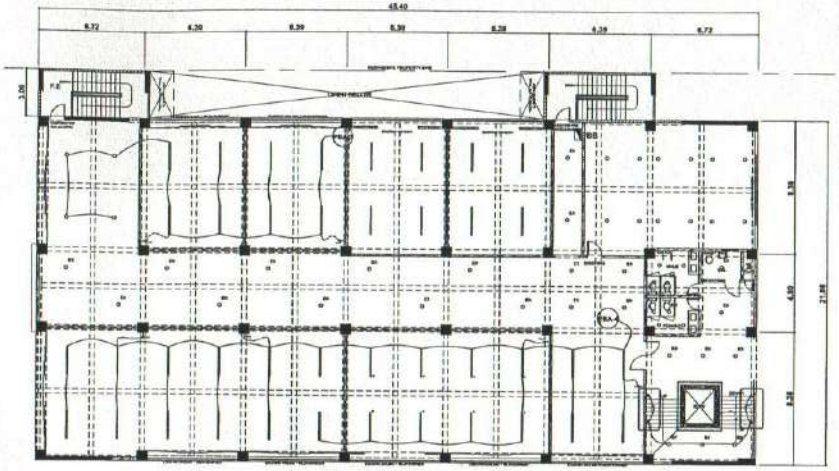

2/E-1 SECOND FLOOR LIGHTING LAYOUT

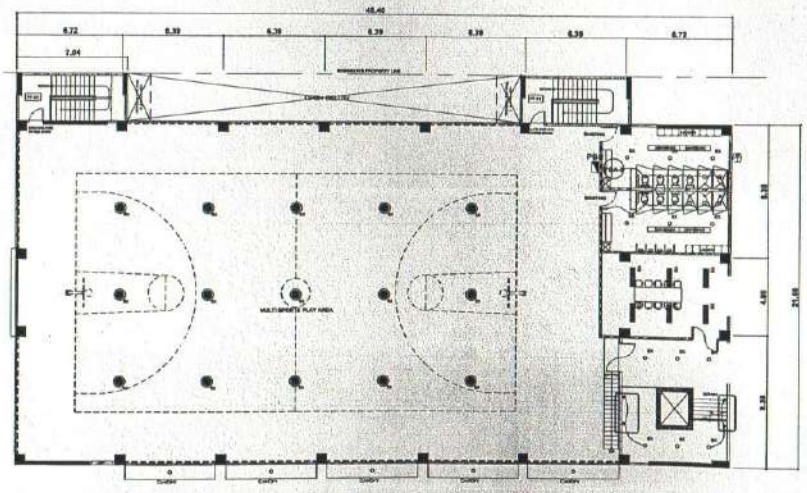

3/E-1 THIRD FLOOR LIGHTING LAYOUT

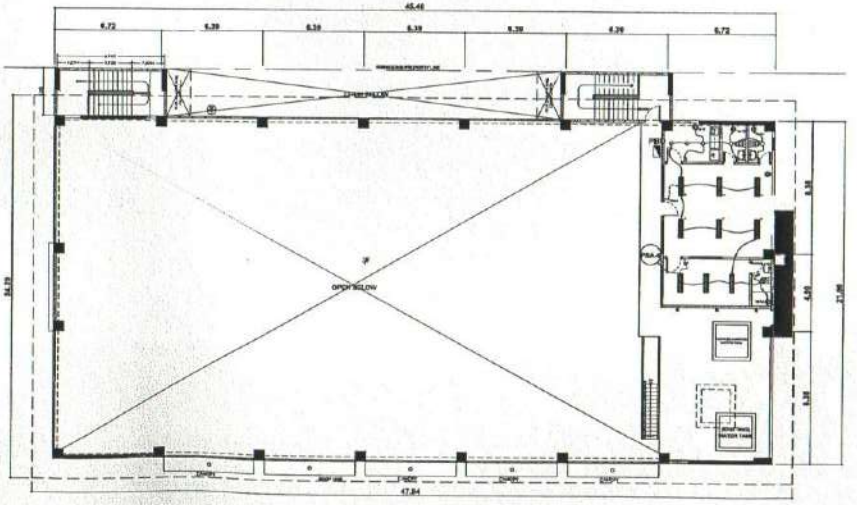

4/E-1 MEZZANINE LIGHTING LAYOUT

LEGEND	DESCRIPTION
	20/4 WATTS LED
EX	20/4 WATTS LED
	SURFACE MOUNTED DOWN LIGHT LED
EX	EXISTING SURFACE MOUNTED DOWN LIGHT LED
	UNIVERSAL CONVENIENCE OUTLET GROUNDING TYPE
EX	EXISTING UNIVERSAL CONVENIENCE OUTLET GROUNDING TYPE
	SURVEILLANCE CAMERA
	PANEL BOARD
EF EX	EXHAUST FAN OUTLET CEILING MOUNTED TOILET EXHAUST FAN OUTLET
	FLOOR MOUNTED CONVENIENCE OUTLET
	EMERGENCY LIGHT LED
	HIGH CEILING LED LAMP
EX	EXISTING 18 Watts T5 1200mm LED COOLWHITE SLIM TYPE
	18 Watts T5 1200mm LED COOLWHITE SLIM TYPE
	LED WALL LAMP
	SMOKE DETECTOR
	ADDRESSABLE COMBINED SOUNDER AND STROBE

GENERAL NOTES :

- ALL ELECTRICAL WORKS SHALL BE DONE IN ACCORDANCE WITH THE PROVISION OF THE LATEST EDITION OF THE PHILIPPINE ELECTRICAL CODE AND EXISTING LOCAL ORDINANCES AND REQUIREMENTS OF THE LOCAL POWER COMPANY.
- THE TYPE OF POWER SUPPLY SHALL BE 3 PHASE 4 WIRES 230V WIRE, A.C.
- THE CONTRACTOR SHALL VERIFY AND OBTAIN THE ACTUAL LOCATION OF SERVICE ENTRANCE FOR CONNECTION TO POWER COMPANY'S SERVICE POLE.
- UNLESS OTHERWISE SPECIFIED THE MINIMUM SIZES OF WIRE AND WIRE SIZES CONDUIT TO BE USED SHALL BE 3.5 SQUARE MM. THE AWG IS MM. RESPECTIVELY.
- ALL ELECTRICAL MATERIALS TO BE USED SHALL BE BRAND NEW AND SHALL BE APPROVED TYPE FOR THE LOCATION & PURPOSE.
- ALL WALL OUTLETS SHALL BE INSTALLED AT CONVENIENT HEIGHT UNLESS OTHERWISE INDICATED ON PLANS. UNLESS NOTED:

A. WALL SWITCHES	1200mm ABOVE FINISHED FLOOR
B. CONVENIENCE OUTLETS	300mm
C. FIRE ALARM BELL OUTLET	300mm BELOW CEILING LINE
D. FIRE ALARM PUSH BUTTON OUTLET	1500mm
E. WALL FAN OUTLET	2000mm
F. PANELBOARDS	AT CONVENIENT HEIGHT

- ALL ELECTRICAL WORKS SHALL BE DONE UNDER THE DIRECT SUPERVISION OF A DULY REGISTERED PROFESSIONAL ELECTRICAL ENGINEER.

CAMPUS PLANNING DEVELOPMENT & MAINTENANCE OFFICE
CPDMO
P. Faura Street, Ermita, Manila
Tel. No. 536-2155
Telefax No. 526-4430
U.P. MANILA

RA 8293 : THIS DRAWING AS AN INSTRUMENT OF SERVICE IS THE PROPERTY OF CPDMO UP MANILA AND SUCH MUST NOT BE REPRODUCED OR COPIED IN OR IN WHOLE WITHOUT PERMISSION.

PREPARED BY:
ENGR. RYAN L. SUCUD
ENGR. SEBASTIAN E. ESMORIQUE

CHECKED BY:
AR. ROSARIE G. NORES-BERNARDO
CHD, CPDMO

PROJECT TITLE:
COMPLETION OF SPORTS AND WELLNESS CENTER
UNIVERSITY OF THE PHILIPPINES MANILA

RECOMMENDING APPROVAL:
LEONARDO B. ESTANISLAO JR., PHD
DEAN COLLEGE OF ARTS AND SCIENCES
MICHAEL L. TEE MD, MHPEM, MBA
VICE CHANCELLOR FOR PLANNING AND DEVELOPMENT
ARLENE A. LAMANILAO, MD
VICE CHANCELLOR FOR COMMUNITY AFFAIRS

APPROVED:
CARMENCITA D. PADILLA, MD, MAHPS
PROFESSOR & CHANCELLOR

SHEET CONTENT:
LIGHTING LAYOUT

DATE ISSUED:
DATE COMPLETED:
REVISION NO./DATE:
REF. NO.:
CADD NO.: —
DWG REF.:

SHEET NO.:
E-1
1 OF 2