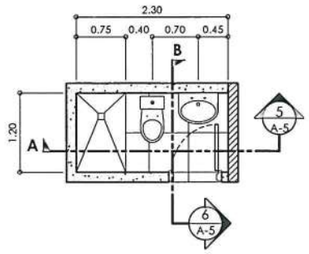

1 / A-15 BLOW-UP PLAN - TOILET 3
SCALE: 1:50 MTS

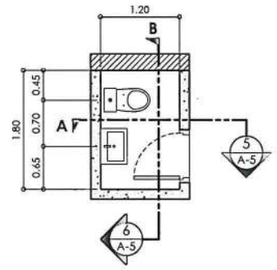

4 / A-15 BLOW-UP PLAN - TOILET 4
SCALE: 1:50 MTS

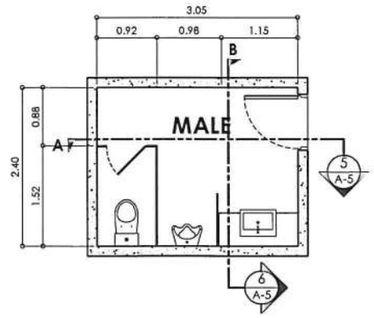

7 / A-15 BLOW-UP PLAN - MALE CR
SCALE: 1:50 MTS

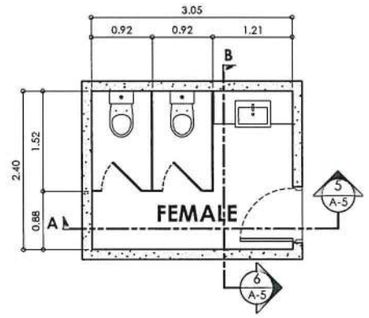

10 / A-15 BLOW-UP PLAN - FEMALE CR
SCALE: 1:50 MTS

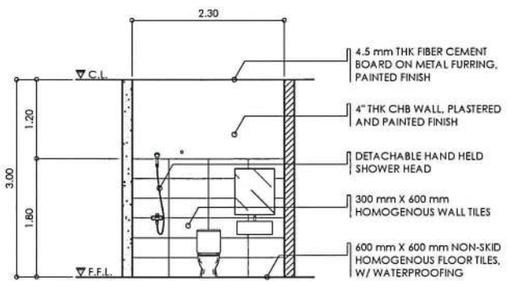

2 / A-15 SECTION THRU "A" - TOILET 3
SCALE: 1:50 MTS

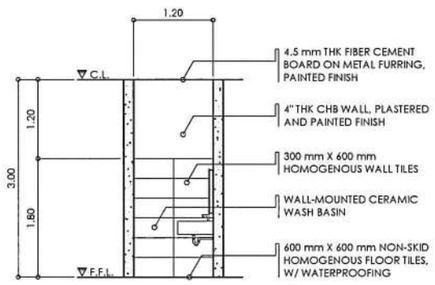

5 / A-15 SECTION THRU "A" - TOILET 4
SCALE: 1:50 MTS

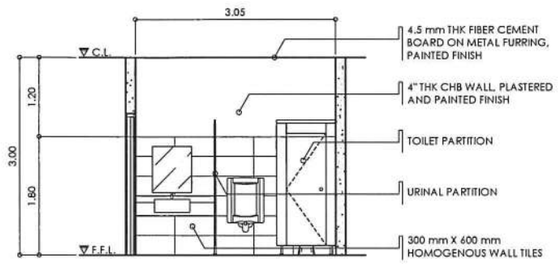

8 / A-15 SECTION THRU "A" - MALE CR
SCALE: 1:50 MTS

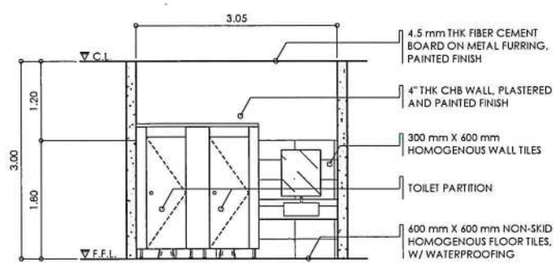

11 / A-15 SECTION THRU "A" - FEMALE CR
SCALE: 1:50 MTS

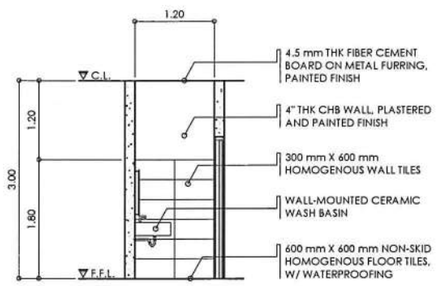

3 / A-15 SECTION THRU "B" - TOILET 3
SCALE: 1:50 MTS

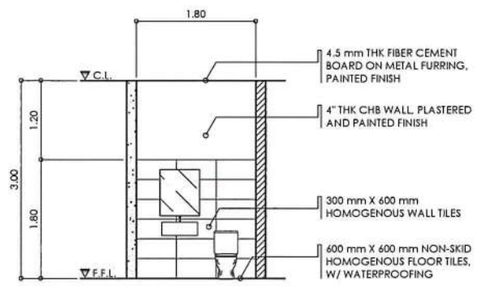

6 / A-15 SECTION THRU "B" - TOILET 4
SCALE: 1:50 MTS

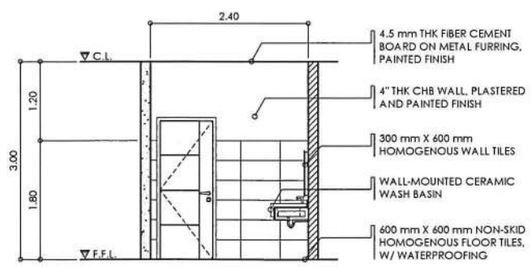

9 / A-15 SECTION THRU "B" - MALE CR
SCALE: 1:50 MTS

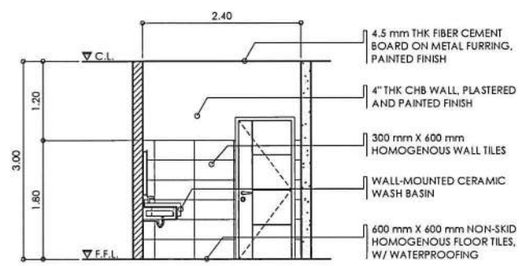

12 / A-15 SECTION THRU "B" - FEMALE CR
SCALE: 1:50 MTS

CPDMO
U.P. MANILA

CAMPUS PLANNING DEVELOPMENT & MAINTENANCE OFFICE
P. Faura Street, Ermita, Manila
Tel. No. 528-2233
Telefax No. 528-6420

RA 9293 : THIS DRAWING AS AN INSTRUMENT OF SERVICE IS THE PROPERTY OF CPDMO UP MANILA AND SUCH MUST NOT BE REPRODUCED OR COPIED IN OR IN WHOLE WITHOUT PERMISSION.

ARCHITECT OF RECORD:
AR. JOVY D. GALVAN
ARCHITECT II

PRC NO.	0042324	PTR NO.	MLA 9191906
TIN NO.	338-867-804	ISSUED ON	JAN. 27, 2020
IAPOA	29049-238622-091918	ISSUED AT	MANILA

ENDORSED BY:
AR. ROSALIE G. FLORES-BERNARDO
CHIEF, CPDMO

PROJECT TITLE:
PROPOSED REHABILITATION AND RENOVATION OF THE REMAINING BASIC SCIENCE LABORATORIES
SALCEDO HALL, COLLEGE OF MEDICINE, UNIVERSITY OF THE PHILIPPINES MANILA

RECOMMENDING APPROVAL:
CHARLOTTE M. CHIONG, MD, PHD
DEAN, COLLEGE OF MEDICINE
MICHAEL L. TEE, MD, MHPED, MBA
VICE CHANCELLOR FOR PLANNING & DEVELOPMENT
ARLENE A. SAMANIEGO, MD
VICE CHANCELLOR FOR ADMINISTRATION

APPROVED:
CARMENCITA D. PADILLA, MD, MAHPS
CHANCELLOR

SHEET CONTENT:
TOILET DETAILS

SHEET NO.:
A-15

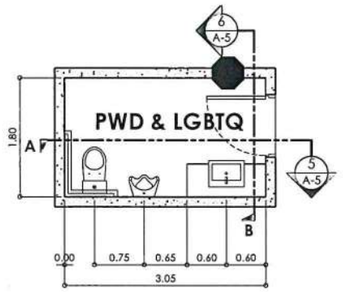

1 A-16 BLOW-UP PLAN - PWD/LGBTQ CR
SCALE: 1:50 MTS

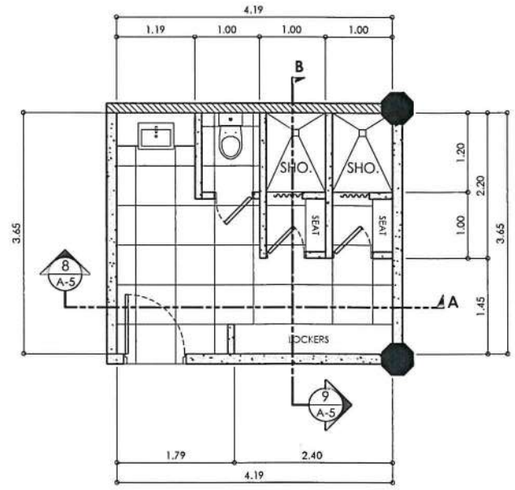

4 A-16 BLOW-UP PLAN - CHANGING ROOM (FEMALE)
SCALE: 1:50 MTS

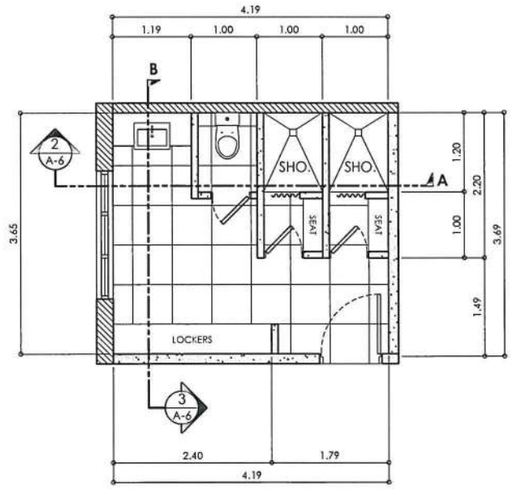

7 A-16 BLOW-UP PLAN - CHANGING ROOM (MALE)
SCALE: 1:50 MTS

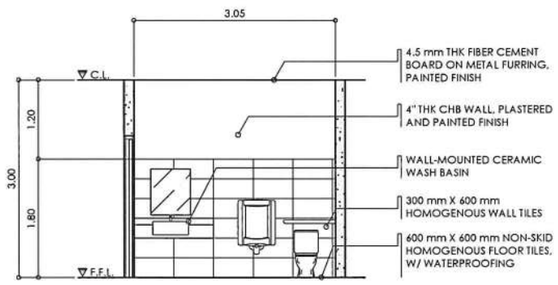

2 A-16 SECTION THRU "A" - PWD/LGBTQ CR
SCALE: 1:50 MTS

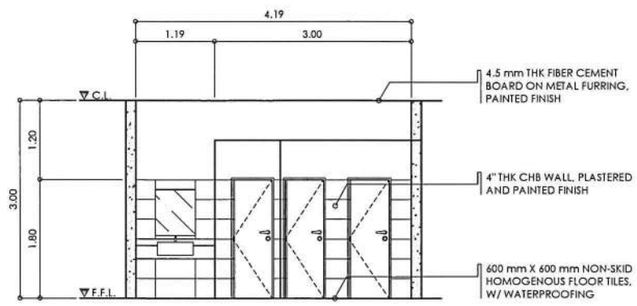

5 A-16 SECTION THRU "A" - CHANGING ROOM (FEMALE)
SCALE: 1:50 MTS

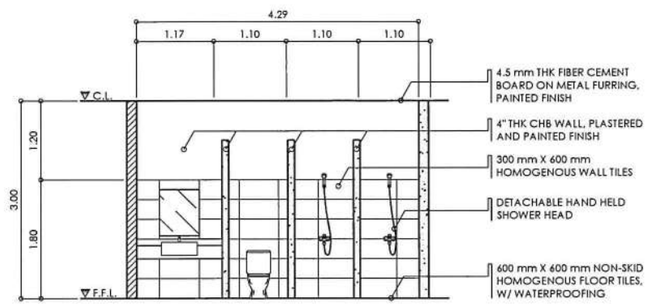

8 A-16 SECTION THRU "A" - CHANGING ROOM (MALE)
SCALE: 1:50 MTS

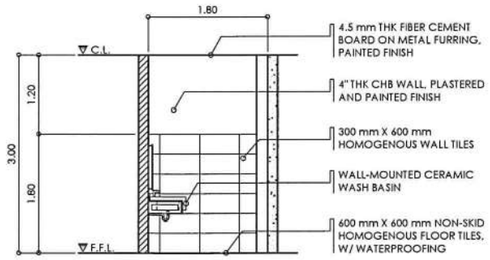

3 A-16 SECTION THRU "B" - PWD/LGBTQ CR
SCALE: 1:50 MTS

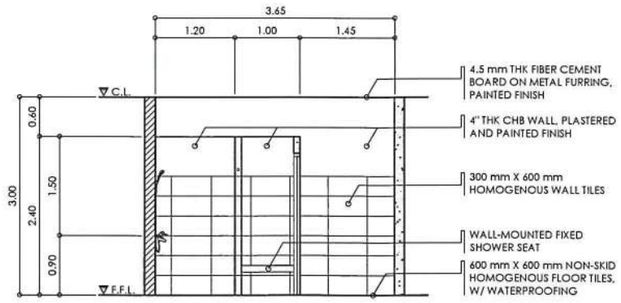

6 A-16 SECTION THRU "B" - CHANGING ROOM (FEMALE)
SCALE: 1:50 MTS

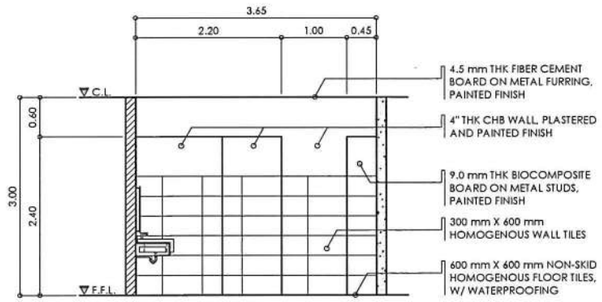

9 A-16 SECTION THRU "B" - CHANGING ROOM (MALE)
SCALE: 1:50 MTS

CPDMO U.P. MANILA
CAMPUS PLANNING DEVELOPMENT & MAINTENANCE OFFICE
P. Faura Street, Ermita, Manila
Tel. No. 526-2233
Telefax No. 526-8420

RA 9266 : THIS DRAWING AS AN INSTRUMENT OF SERVICE IS THE PROPERTY OF CPDMO UP MANILA AND SUCH MUST NOT BE REPRODUCED OR COPIED IN OR IN WHOLE WITHOUT PERMISSION.

ARCHITECT OF RECORD :
AR. JOVY D. GALVAN
ARCHITECT

PRC NO.	0042324	PTR NO.	MLA 9191906
TIN NO.	338-867-804	ISSUED ON	JAN. 27, 2020
IAPOA	29049-238622-091918	ISSUED AT	MANILA

ENDORSED BY :
AR. ROSALIE G. FLORES-BERNARDO
CHIEF, CPDMO

PROJECT TITLE :
PROPOSED REHABILITATION AND RENOVATION OF THE REMAINING BASIC SCIENCE LABORATORIES
SALCEDO HALL, COLLEGE OF MEDICINE, UNIVERSITY OF THE PHILIPPINES MANILA

RECOMMENDING APPROVAL :
CHARLOTTE M. CHIONG, MD, PHD
DEAN, COLLEGE OF MEDICINE
MICHAEL L. TEE, MD, MHPED, MBA
VICE CHANCELLOR FOR PLANNING & DEVELOPMENT
ARLENE A. SAMANIEGO, MD
VICE CHANCELLOR FOR ADMINISTRATION

APPROVED :
CARMENCITA D. PADILLA, MD, MAHPS
CHANCELLOR

SHEET CONTENT :
TOILET DETAILS

SHEET NO. :
A-16

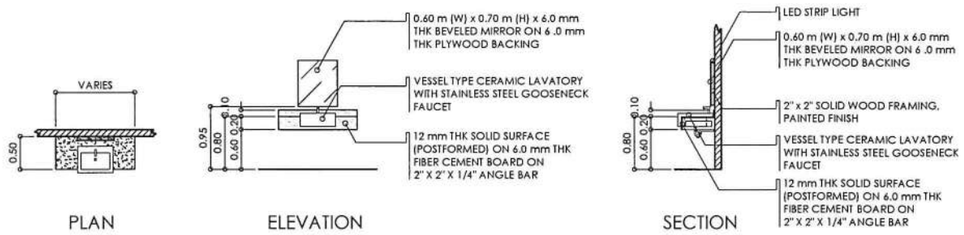

1 / A-17 LAVATORY SINK DETAIL
SCALE: 1:50 MTS

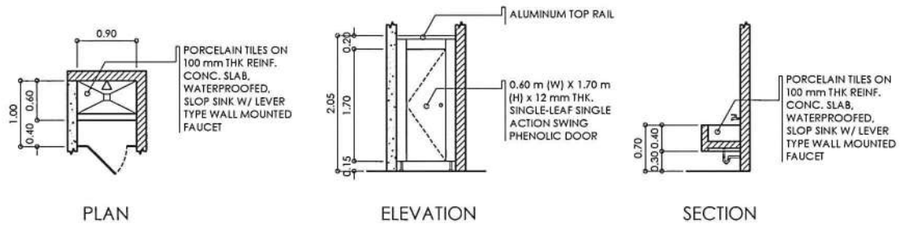

2 / A-17 SLOP SINK DETAIL
SCALE: 1:50 MTS

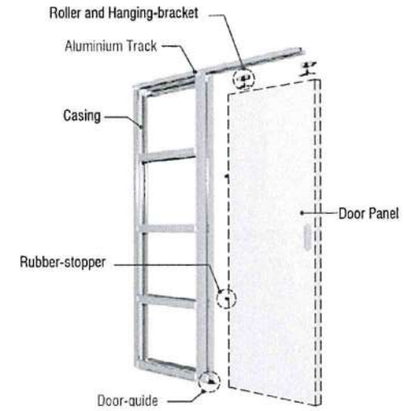

4 / A-17 POCKET SLIDING DOOR DETAIL
SCALE: NTS

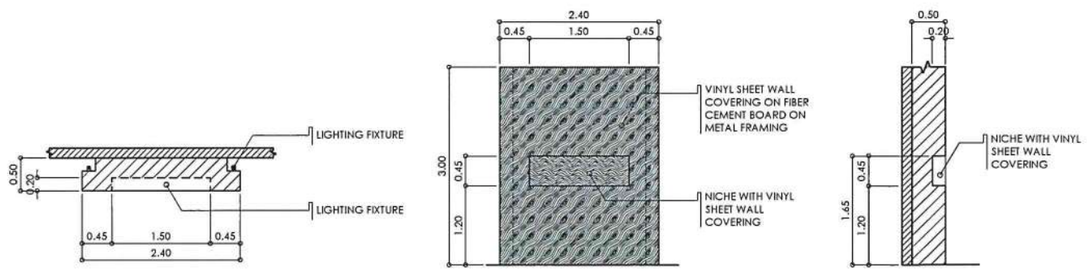

3 / A-17 ACCENT WALL DETAIL
SCALE: 1:50 MTS

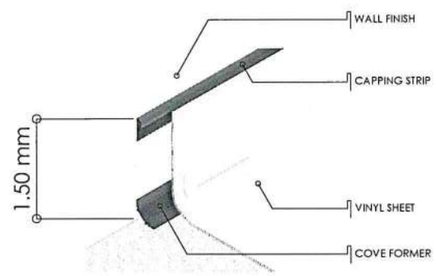

5 / A-17 COVE DETAIL
SCALE: NTS

CPDMO U.P. MANILA — CAMPUS PLANNING DEVELOPMENT & MAINTENANCE OFFICE, P. Faura Street, Ermita, Manila, Tel. No. 526-2233, Telefax No. 526-8420	ARCHITECT OF RECORD: AR. JOVY D. GALVAN, ARCHITECT	ENDORSED BY: AR. ROSALIE G. FLORES-BERNARDO, CHIEF, CPDMO	PROJECT TITLE: PROPOSED REHABILITATION AND RENOVATION OF THE REMAINING BASIC SCIENCE LABORATORIES, SALCEDO HALL, COLLEGE OF MEDICINE, UNIVERSITY OF THE PHILIPPINES MANILA	RECOMMENDING APPROVAL: CHARLOTTE M. CHIONG, MD, PhD, DEAN, COLLEGE OF MEDICINE; MICHAEL L. TEE, MD, MHPED, MBA, VICE CHANCELLOR FOR PLANNING & DEVELOPMENT; ARLENE A. SAMANIEGO, MD, VICE CHANCELLOR FOR ADMINISTRATION	APPROVED: CARMENCITA D. PADILLA, MD, MAHPS, CHANCELLOR	SHEET CONTENT: DETAILS	SHEET NO.: A-17
RA 9266 : THIS DRAWING AS AN INSTRUMENT OF SERVICE IS THE PROPERTY OF CPDMO UP MANILA AND SUCH MUST NOT BE REPRODUCED OR COPIED IN OR IN WHOLE WITHOUT PERMISSION.	PRC NO. 0042324; PTR NO. MLA 9191906; TIN NO. 338-847-804; ISSUED ON JAN. 27, 2020; IAPOA 39049-238422-051918; ISSUED AT MANILA						18 OF 19

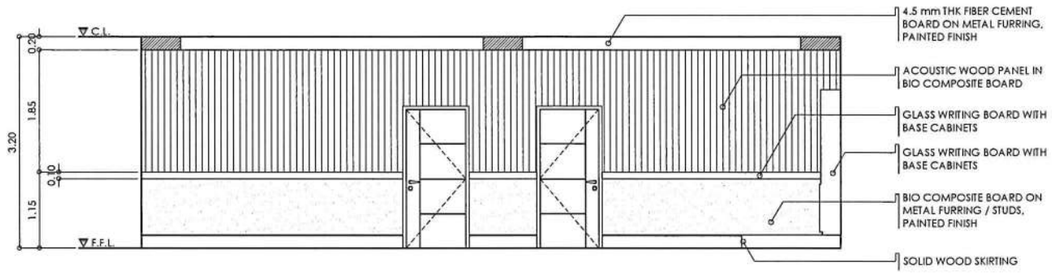

1 A-18 LECTURE HALL ELEVATION A
SCALE: 1:50 MTS

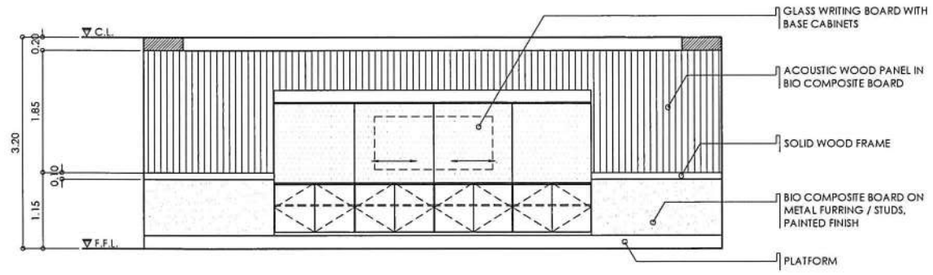

2 A-18 LECTURE HALL ELEVATION D
SCALE: 1:50 MTS

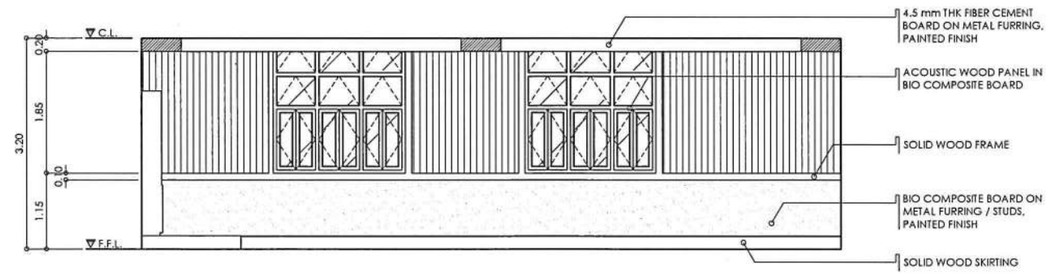

3 A-18 LECTURE HALL ELEVATION B
SCALE: 1:50 MTS

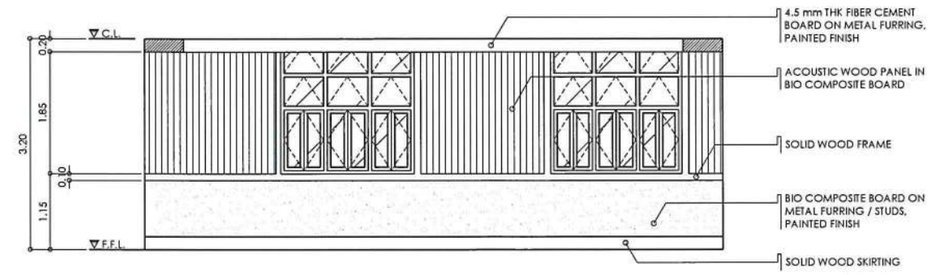

4 A-18 LECTURE HALL ELEVATION C
SCALE: 1:50 MTS

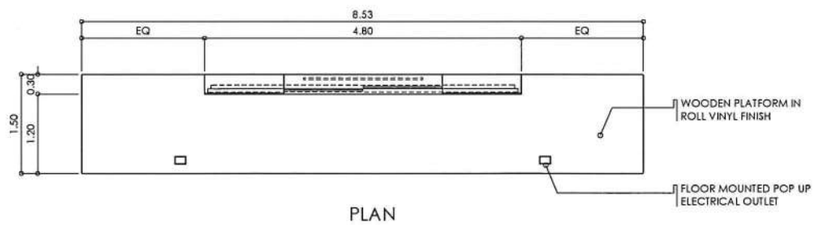

PLAN

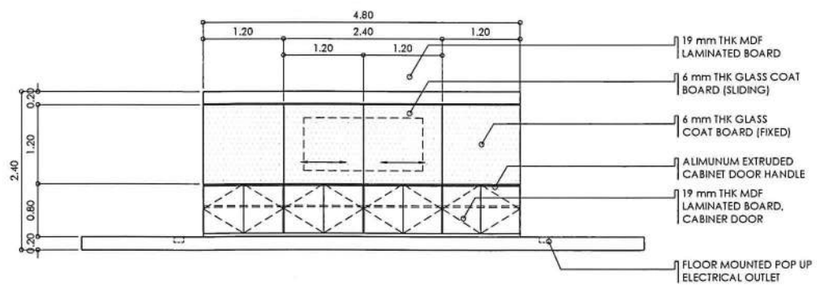

ELEVATION

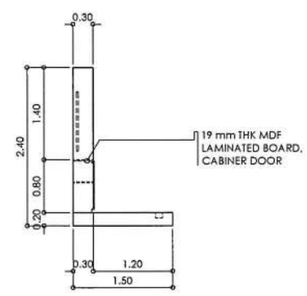

SECTION

5 A-18 GLASS WRITING BOARD DETAIL
SCALE: 1:50 MTS

CPDMO U.P. MANILA — CAMPUS PLANNING DEVELOPMENT & MAINTENANCE OFFICE, P. Faura Street, Ermita, Manila, Tel. No. 525-2233, Telefax No. 526-8420	ARCHITECT OF RECORD: AR. JOVY D. GALVAN, ARCHITECT	ENDORSED BY: AR. ROSALIE G. FLORES-BERNARDO, CHIEF, CPDMO	PROJECT TITLE: PROPOSED REHABILITATION AND RENOVATION OF THE REMAINING BASIC SCIENCE LABORATORIES, SALCEDO HALL, COLLEGE OF MEDICINE, UNIVERSITY OF THE PHILIPPINES MANILA	RECOMMENDING APPROVAL: CHARLOTTE M. CHIONG, MD, PHD, DEAN, COLLEGE OF MEDICINE; MICHAEL L. TEE, MD, MHPED, MBA, VICE CHANCELLOR FOR PLANNING & DEVELOPMENT; ARLENE A. SAMANIEGO, MD, VICE CHANCELLOR FOR ADMINISTRATION	APPROVED: CARMENCITA D. PADILLA, MD, MAHPS, CHANCELLOR	SHEET CONTENT: DETAILS	SHEET NO.: A-18
	PRC NO. 0042324 — PTR NO. MLA 9191906						19 OF 19
	TIN NO. 338-867-804 — ISSUED ON JAN. 27, 2020						
	IAPOA 29049-238622-091918 — ISSUED AT MANILA						

RA 9285 : THIS DRAWING AS AN INSTRUMENT OF SERVICE IS THE PROPERTY OF CPDMO UP MANILA AND SUCH MUST NOT BE REPRODUCED OR COPIED IN OR IN WHOLE WITHOUT PERMISSION.

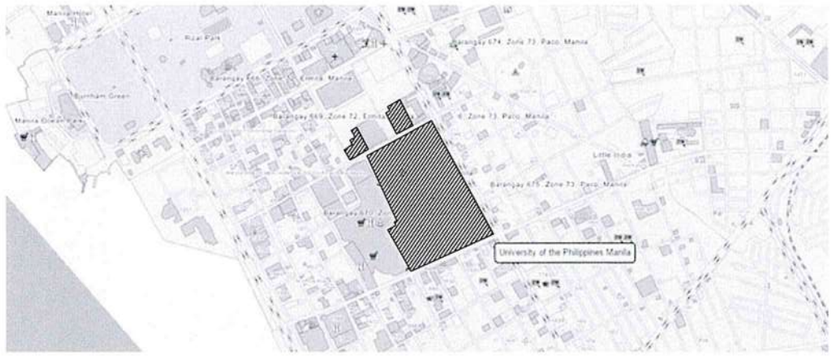

1 P-1 VICINITY PLAN
SCALE: NTS

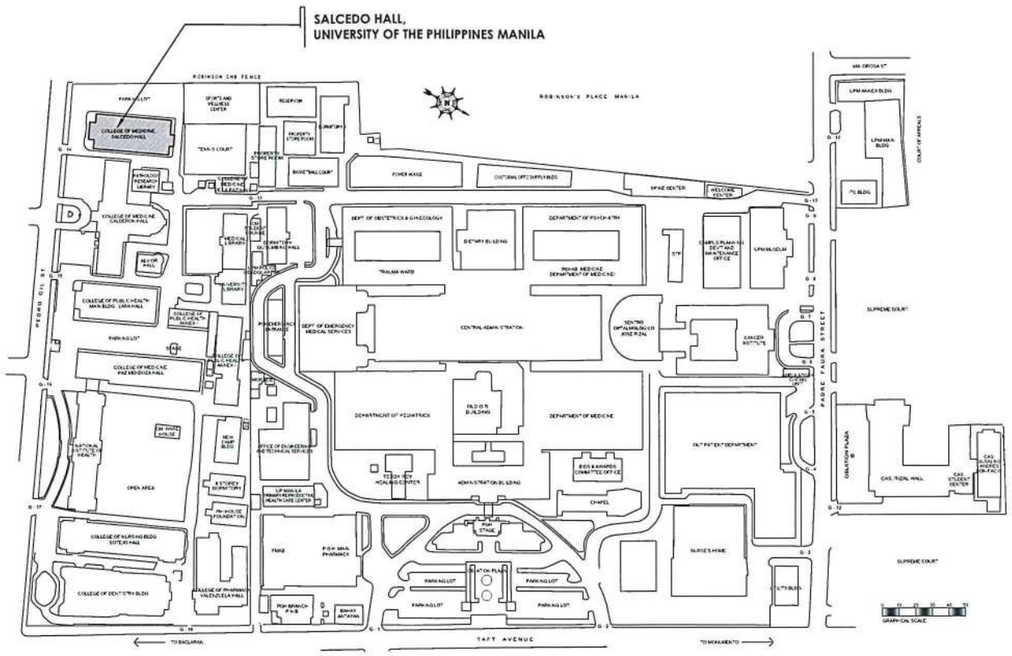

2 P-1 SITE DEVELOPMENT PLAN
SCALE: NTS

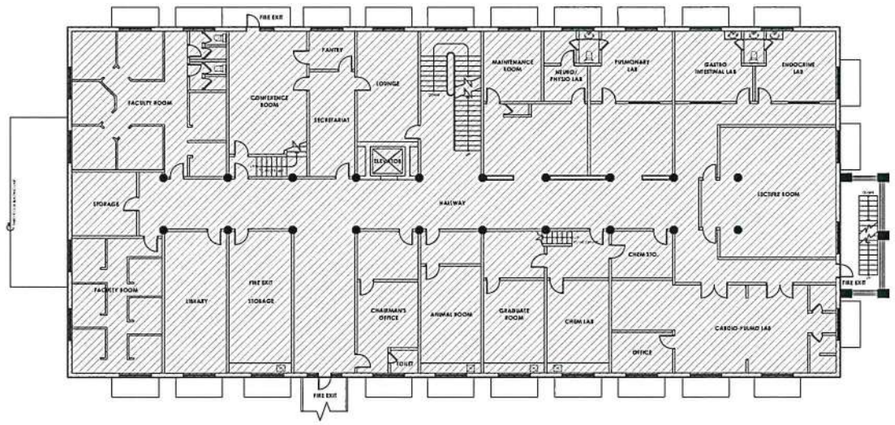

3 P-1 DEPARTMENT OF PHYSIOLOGY
SECOND FLOOR KEY PLAN
SCALE: NTS

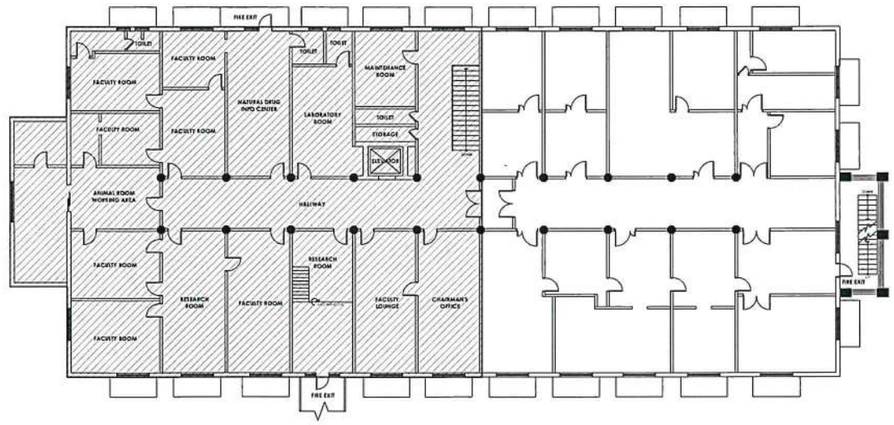

4 P-1 DEPARTMENT OF PHARMACOLOGY
THIRD FLOOR KEY PLAN
SCALE: NTS

GENERAL NOTES:

1. ALL PLUMBING WORKS INCLUDED SHALL BE EXECUTED IN ACCORDANCE TO THE PROVISION OF THE PHILIPPINE PLUMBING CODE, THE NATIONAL BUILDING CODE, AND THE RULES AND REGULATIONS OF THE LOCAL MUNICIPALITY.
2. COORDINATE THE DRAWINGS WITH OTHER RELATED DRAWINGS AND SPECIFICATIONS. THE ENGINEER AND/OR THE ARCHITECT SHALL BE NOTIFIED IMMEDIATELY OF ANY DISCREPANCY FOUND HEREIN.
3. ALL PIPES SHALL BE INSTALLED AS INDICATED. ANY RELOCATION REQUIRED FOR PROPER EXECUTION OF THE PLUMBING WORK SHALL BE WITH PRIOR APPROVAL OF THE ENGINEER AND/OR THE ARCHITECT.
4. PROPOSED SANITARY UTILITIES SHALL CONFORM THE ACTUAL LOCATION, DEPTH AND INVERT ELEVATIONS OF ALL EXISTING PIPES & STRUCTURES AS VERIFIED BY THE CONTRACTOR.
5. ALL SLOPES FOR HORIZONTAL DRAINAGE SHALL MAINTAIN ONE PERCENT (0.01) AND ONE-HALF PERCENT (0.005) MINIMUM UNLESS OTHERWISE SPECIFIED.
6. WATER SUPPLY PIPE TO THE FIXTURE SHALL BE SIZED IN ACCORDANCE WITH THE MANUFACTURER'S RECOMMENDATIONS.
7. ALL BRANCHES OF FIXTURE OR GROUP OF FIXTURES SHALL BE PROVIDED WITH AIR CHAMBER MADE CAPPED VERTICAL EXTENSION PIPE.
8. ALL WATER LINES SHALL BE HYDROSTATICALLY TESTED @ 100 PSI FOR A PERIOD OF TWO (2) HOURS BEFORE BURIED OR COVERED. GALVANIZED IRON (G.I.) PIPES DIRECTLY IN CONTACT WITH THE SOIL SHALL BE PROVIDED WITH TWO COATS OF MELTED ASPHALT.
9. THE CONTRACTOR SHALL VERIFY ALL EXISTING UTILITIES @ SITE AND COORDINATE THE WORK WITH THE SEWER AND STORM DRAINAGE LINE EFFLUENT DISPOSAL POINT AND WATERLINE SERVICE CONNECTING/TAPPING POINT.
10. ALL PIPES SIZES AND OTHER DIMENSIONS ARE IN MILLIMETER (MM) UNLESS OTHERWISE SPECIFIED AND ARE INDICATIVE OF INSIDE DIAMETER.

CPDMO U.P. MANILA — CAMPUS PLANNING DEVELOPMENT & MAINTENANCE OFFICE, P. Faura Street, Ermita, Manila, Tel. No. 525-2233, Telefax No. 526-8420	SANITARY ENGINEER:	ENDORSED BY:	PROJECT TITLE:	RECOMMENDING APPROVAL:	APPROVED:	SHEET CONTENT:	SHEET NO.:
	PRC NO. / PTR NO. / TIN NO. / ISSUED ON / ISSUED AT	AR. ROSALIE G. FLORES-BERNARDO, CHIEF, CPDMO	PROPOSED REHABILITATION AND RENOVATION OF THE REMAINING BASIC SCIENCE LABORATORIES — SALCEDO HALL, COLLEGE OF MEDICINE, UNIVERSITY OF THE PHILIPPINES MANILA	CHARLOTTE M. CHIONG, MD, PHD, DEAN, COLLEGE OF MEDICINE; MICHAEL L. TEE, MD, MHPED, MBA, VICE CHANCELLOR FOR PLANNING & DEVELOPMENT; ARLENE A. SAMANIEGO, MD, VICE CHANCELLOR FOR ADMINISTRATION	CARMENCITA D. PADILLA, MD, MAHPS, CHANCELLOR		P-1 — 1 OF 5

RA 8293 : THIS DRAWING AS AN INSTRUMENT OF SERVICE IS THE PROPERTY OF CPDMO UP MANILA AND SUCH MUST NOT BE REPRODUCED OR COPIED IN OR IN WHOLE WITHOUT PERMISSION.